

สารบัญแบบ

รายละเอียดวัสดุตกแต่ง

สัญลักษณ์ประกอบแบบ

แผ่นที่	รายการ	หมายเหตุ
แบบสถาปัตยกรรม		
A-01	สารบัญแบบ	
A-02	รายการประกอบแบบ	
A-03	แปลนพื้นอาคาร	
A-04	แปลนหลังคา	
A-05	รูปด้าน 1. 2.	
A-06	รูปด้าน 3. 4.	
A-07	รูปตัด A	
A-08	รูปตัด B	
A-09	แบบขยภย. RAMP	
A-10	แบบขยายบันได	
A-11	แบบขยายห้องน้ำ	
A-12	รูปหักห้องน้ำ	
A-13	รายการส้วมชัก	
A-14	ขยายประตู หน้าต่าง	
A-15	รายการประตู หน้าต่าง	
A-16	ขยายช่องแสงหลังคา	
A-17		
A-18		
A-19		
A-20		
แบบวิศวกรรม		
S-01	แปลนโครงสร้างชั้นล่าง	
S-02	แปลนคานาบริโครงสร้างหลังคา	
S-03	แปลนโครงสร้างหลังคา	
S-04	แบบขยายฐานราก	
S-05	แบบขยายฐานราก	
S-06	แบบขยายคาน คสล.	
S-07	แบบขยายคาน คสล.	
S-08	แบบขยายคาน คสล.	
S-09	แบบขยายคาน คสล.	
S-10	แบบขยายคาน คสล.	
S-11	แบบขยายคาน คสล.	
S-12	แบบขยายโครงสร้างหลังคา T1.	
S-13	แบบขยายโครงสร้างหลังคา T1.	
S-14	แบบขยาย T1.	
S-15	แบบขยาย T2.	
S-16	แบบขยาย T3.	
แบบไฟฟ้า		
E-01	ข้อกำหนดแรงดันไฟฟ้า	
E-02	ตารางโหลดไฟฟ้า	
E-03	แปลนแสงสว่าง	
E-04	แปลนไฟฟ้ากำลัง	
E-05		
แบบเครื่องกล		
M-01	แปลนปรับอากาศ	
M-02	แปลนเครื่องสูบน้ำ	
M-03	แปลนระบบท่อระบายน้ำ	
M-04	ตารางขนาดท่อระบายน้ำ	
M-05		
M-06		

สัญลักษณ์	รายการวัสดุตกแต่ง
รายการตกแต่งพื้น	
พ-1	พื้นคสล. ผิวหินขัด
พ-2	พื้นคสล. ทำผิวขัดเรียบปูด้วยกระเบื้องเคลือบด้านขนาด 8" x 8"
พ-3	พื้นคสล. ทำผิวขัดเรียบปูด้วยกระเบื้องเคลือบด้านขนาด 4" x 8"
พ-4	พื้นคสล. ผิวขัดมันเรียบ
รายการตกแต่งผนัง	
พ-1	ผนังก่ออิฐหรือคสล. ฉาบปูนเรียบทาสีพลาสติก
พ-2	ผนังฉาบปูน กรุด้วยกระเบื้องเคลือบมันขนาด 8" x 8"
พ-3	ผนังคอนกรีตบล็อก ผิวฉาบเรียบ
รายการฝ้าเพดาน	
พ-1	ฝ้าเพดานคสล. ผิวฉาบเรียบ
พ-2	ฝ้าเพดานยิบฉาบเรียบ 9 มม. โครงเคร่า T-BAR ควันบุหรี
พ-3	ฝ้าเพดานเหล็กชุบสังกะสี ตัวซี สีขาว
พ-2	ฝ้าเพดานกระเบื้องแผ่นเรียบ 4 มม. โครงเคร่า T-BAR

สัญลักษณ์	ความหมาย
	แนวเสา
	ระยะศูนย์กลางถึงศูนย์กลาง
	ระยะศูนย์กลางถึงริม
	ระยะริมถึงริม
	ผนังคอนกรีต
	ผนังก่ออิฐฉาบปูนทาสี
	ดิน
	แนวเขตที่ดิน
	บอกระดับ
	แสดงสัญลักษณ์แบบขยาย
	สัญลักษณ์รูปตัด
	สัญลักษณ์รูปด้าน
	ทิศทางการมองรูปด้าน
	ประตู
	หน้าต่าง
	ผนัง
	ฝ้าเพดาน
	พื้น
	ชื่อห้อง หมายเลขพื้น
	หมายเลขฝ้าเพดาน ระดับพื้น
	ทิศ



DESIGN & CONSTRUCTION DIVISION
DEPARTMENT OF SKILL DEVELOPMENT
MINISTRY OF LABOUR AND SOCIAL WELFARE
KINGDOM OF THAILAND

ARCHITECT
Mr. VICHA THEERANUWATH
Mr. PRINYA NUANG-U-DOM

STRUCTURAL ENGINEER
Mr. SOMPONG BAROONPAN
Mr. BOONKONG THIPFUL

SANITARY ENGINEER
Mr. TORNCHAYA NAMNGERN

ELECTRICAL ENGINEER
Mr. JAKARIN KETTO

MECHANICAL ENGINEER

DRAWN BY
THANAPOOM STUDIO
BANGBUATONG NONTHABURI TEL. 920-8944

CHECKED
P. Nangulon CHIEF ARCHITECT
T. Namngern CHIEF ENGINEER
T. Namngern DIRECTOR

APPROVED BY
DIRECTOR GENERAL

PROJECT ศพ.ร.๒๐๖
CAMBODIAN THAI SKILL
DEVELOPMENT CENTER


TITLE
CANTEEN
อาคารโรงอาหาร

DRAWING CODE C-006/06


DRAWING NO. A-01

TOTAL DRAWING 16

REVISION NO. DATE

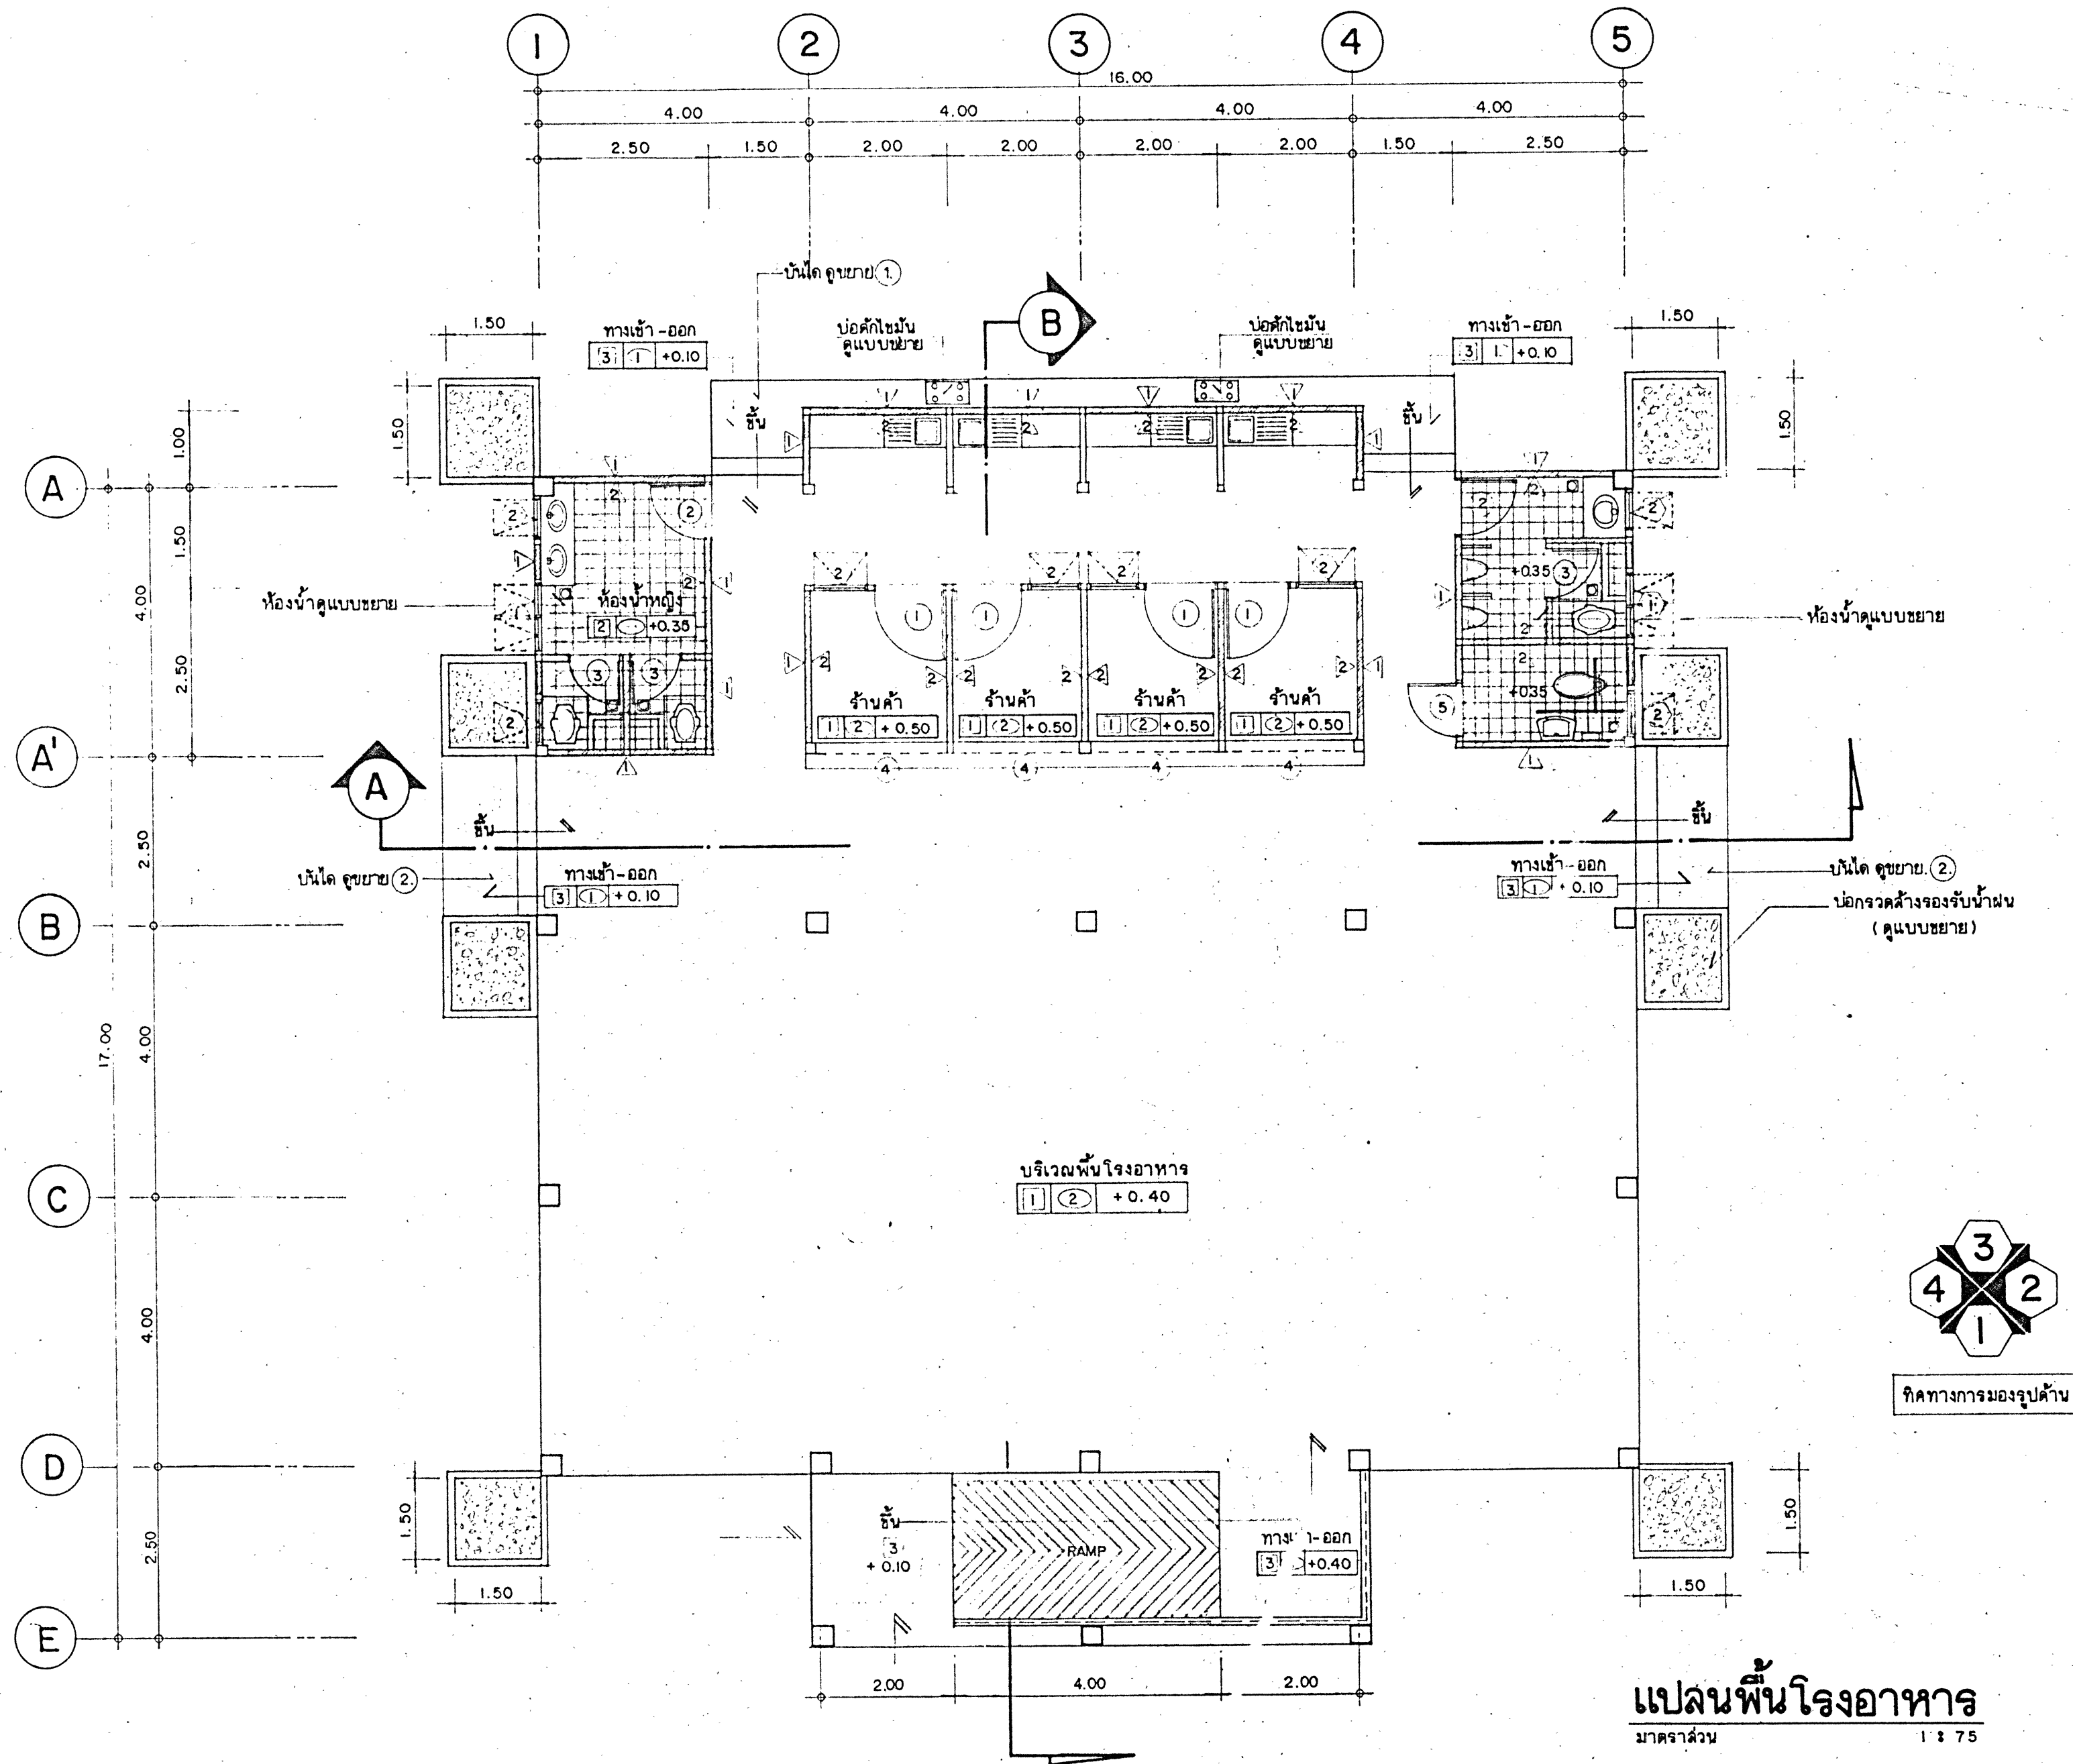

แปลนพื้นโรงอาหาร
มาตราส่วน 1 : 75

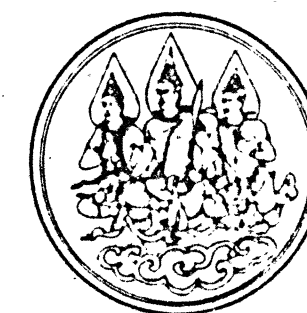

DESIGN & CONSTRUCTION DIVISION
DEPARTMENT OF SKILL DEVELOPMENT
MINISTRY OF LABOUR AND SOCIAL WELFARE
KINGDOM OF THAILAND

ARCHITECT

Mr. VICHA THEERANUWATH
Mr. PRINYA NUANG-U-DOM

STRUCTURAL ENGINEER

Mr. SOMPONG BAROONFAN
Mr. BOONKONG THIPPUL

SANITARY ENGINEER

Mr. TORCHAYA NAMGERN

ELECTRICAL ENGINEER

Mr. JAKARIN KETTO

MECHANICAL ENGINEER

DRAWN BY

THANAPOOM STUDEO
BANGBUATONG NONTABURI TEL. 920-1111

CHECKED

P. Mangudini CHIEF ARCHITECT
J. Namger CHIEF ENGINEER
J. Namger DIRECTOR

APPROVED BY *[Signature]*
DIRECTOR GENERAL

PROJECT ๗๗๐.๕.๔๐๖
COMBODIAN THAI SKILL
DEVELOPMENT CENTER

TITLE


แปลนพื้นอาคาร

DRAWING CODE C-006/06


DRAWING NO. A-03

TOTAL DRAWING 16

REVISION NO. DATE

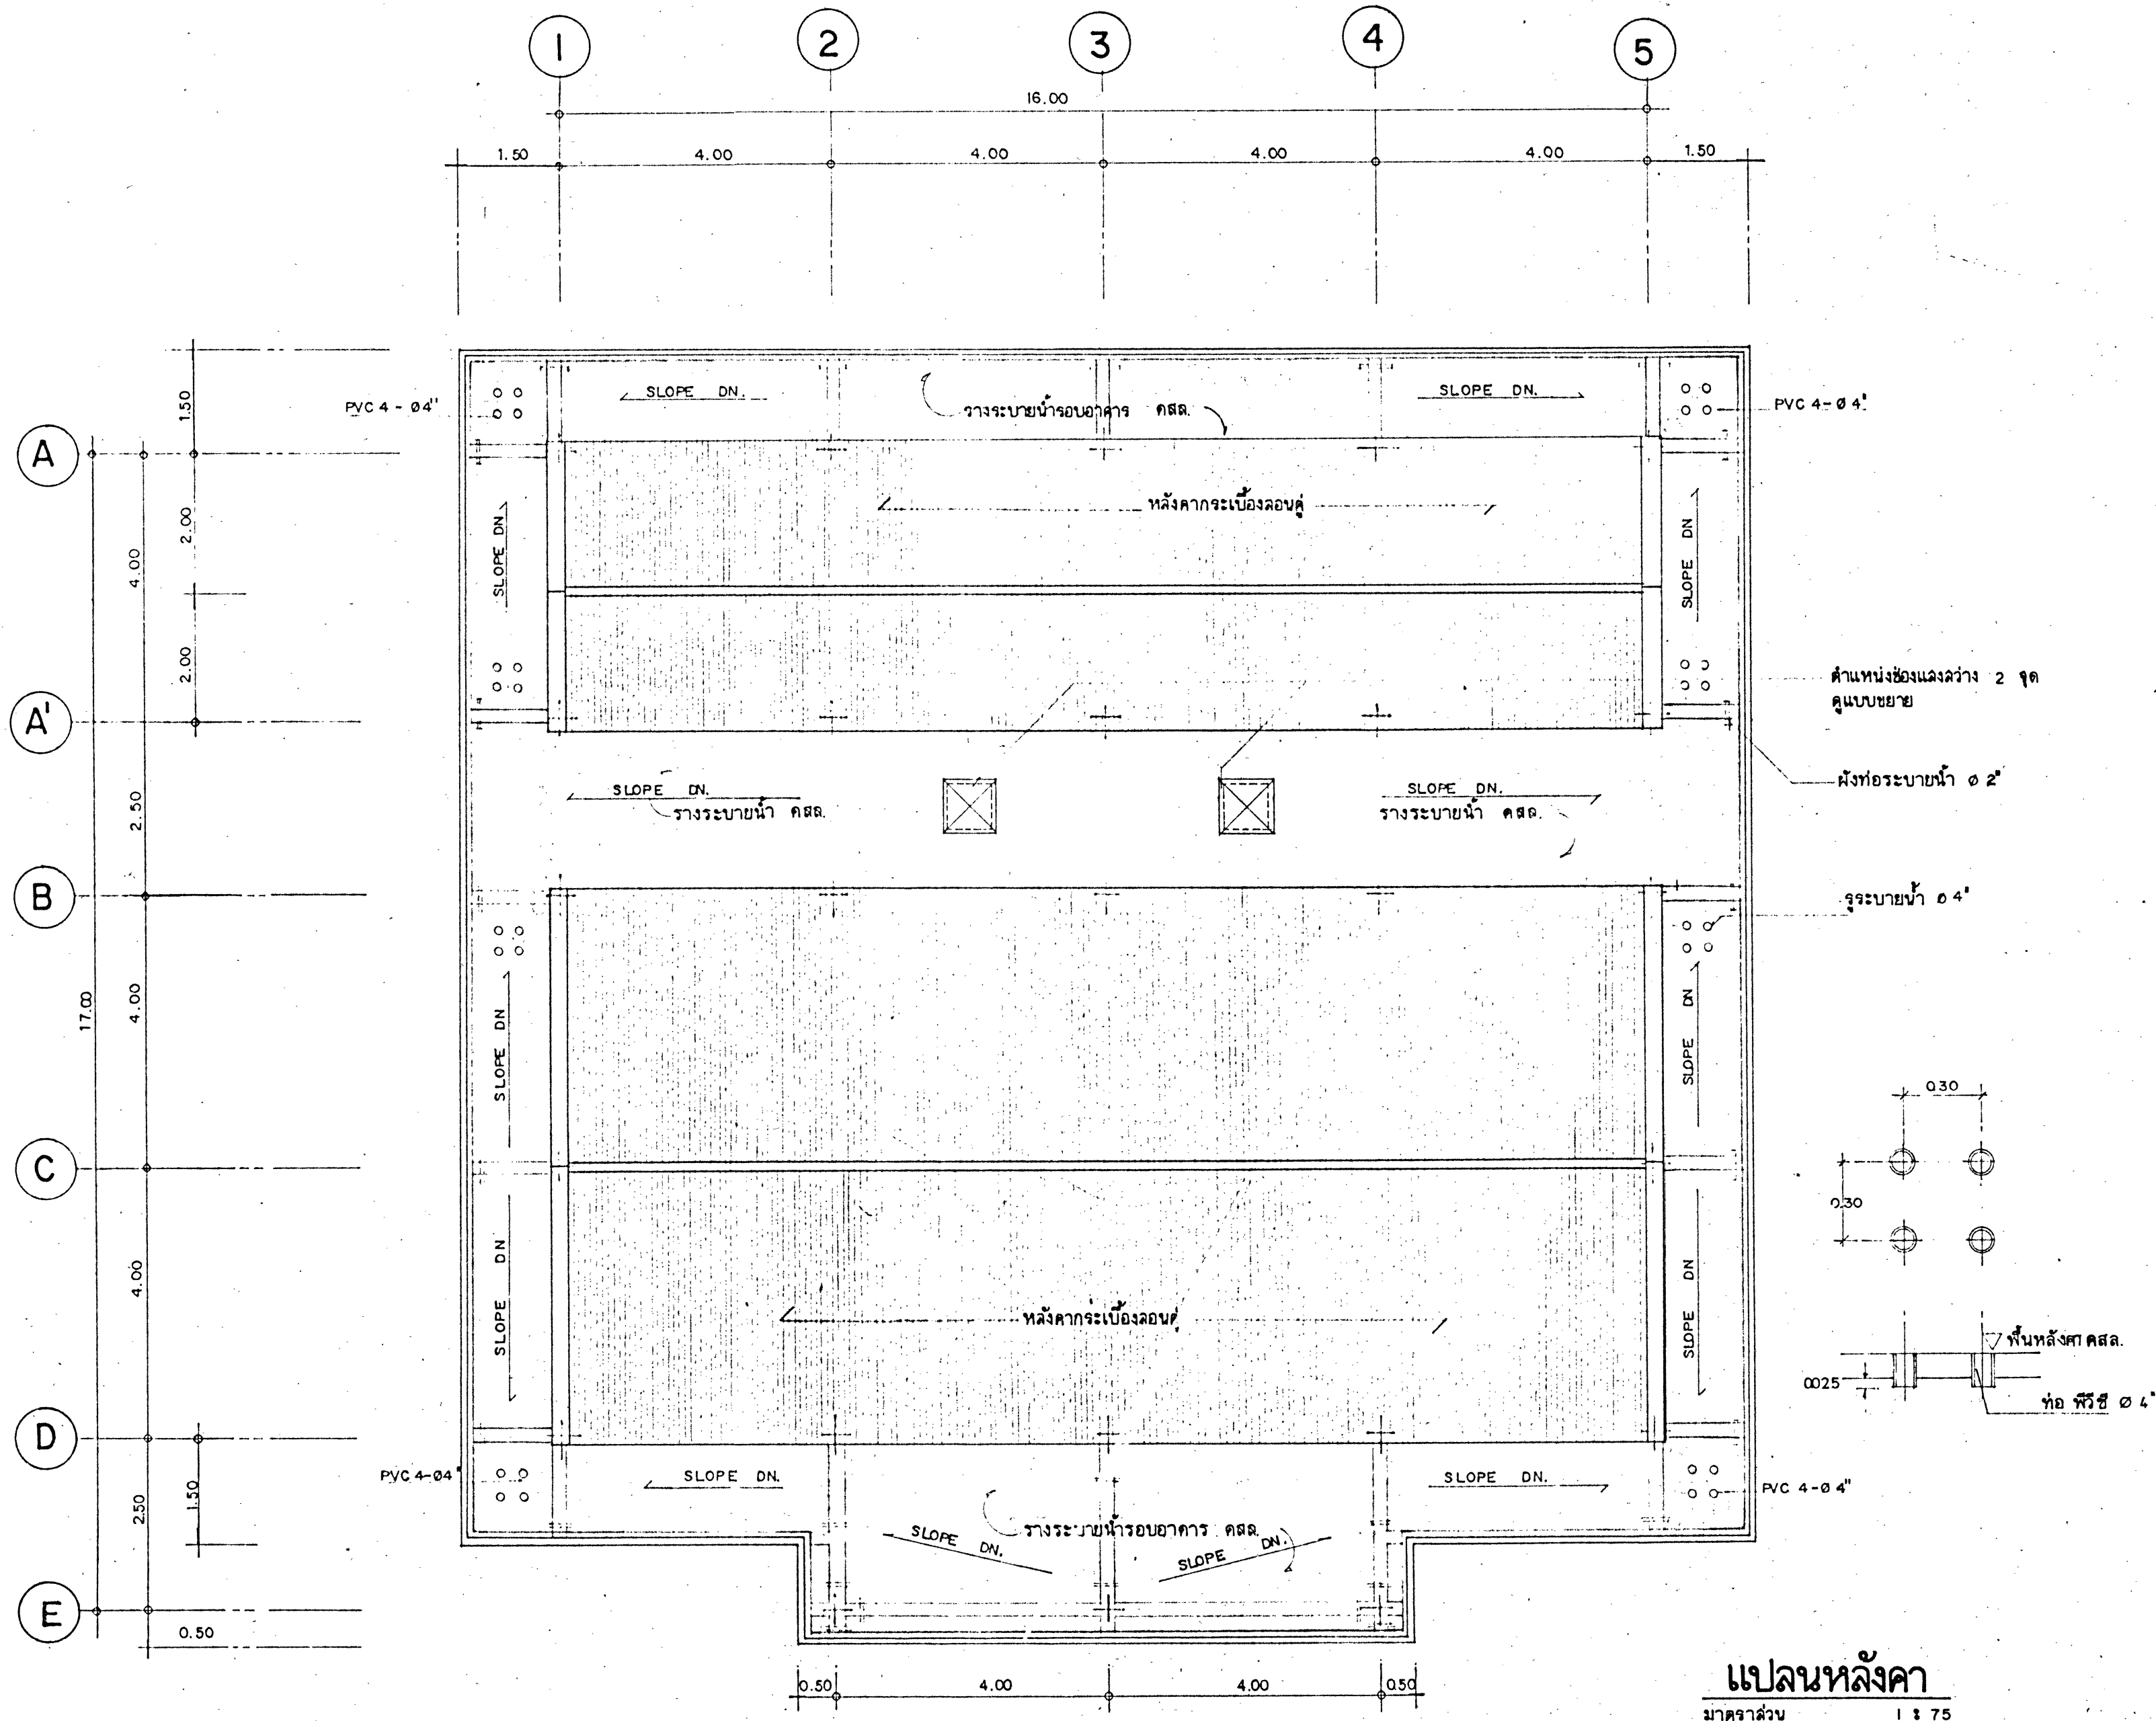

แปลนหลังคา
มาตราส่วน 1 : 75

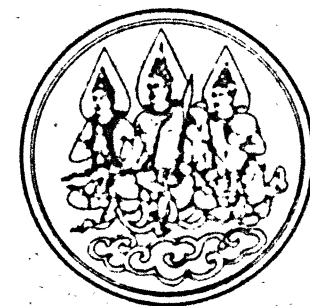

DESIGN & CONSTRUCTION DIVISION
DEPARTMENT OF SKILL DEVELOPMENT
MINISTRY OF LABOUR AND SOCIAL WELFARE
KINGDOM OF THAILAND

ARCHITECT
Mr. VICHA THEERANUWATH
Mr. PRINYA NUANG-U-DOM

STRUCTURAL ENGINEER
Mr. SOMPONG BAROONPAN
Mr. BOONKONG THIPPUL

SANITARY ENGINEER
Mr. TORCHAYA NAMNGERN

ELECTRICAL ENGINEER
Mr. JAKARIN KETTO

MECHANICAL ENGINEER

DRAWN BY
THANAPOOM STUDIO
BANGBUATONG NONTABURI TEL. 920-8684

CHECKED
P. Namngern CHIEF ARCHITECT
T. Namngern CHIEF ENGINEER
T. Namngern DIRECTOR

APPROVED BY *[Signature]*
DIRECTOR GENERAL

PROJECT *ศูนย์ส่งเสริม
พัฒนาศักยภาพ*
**CAMBODIAN THAI SKILL
DEVELOPMENT CENTER**


TITLE
แปลนหลังคา

DRAWING CODE C-006/06

DRAWING NO. A-04

TOTAL DRAWING 16

REVISION NO. **DATE**

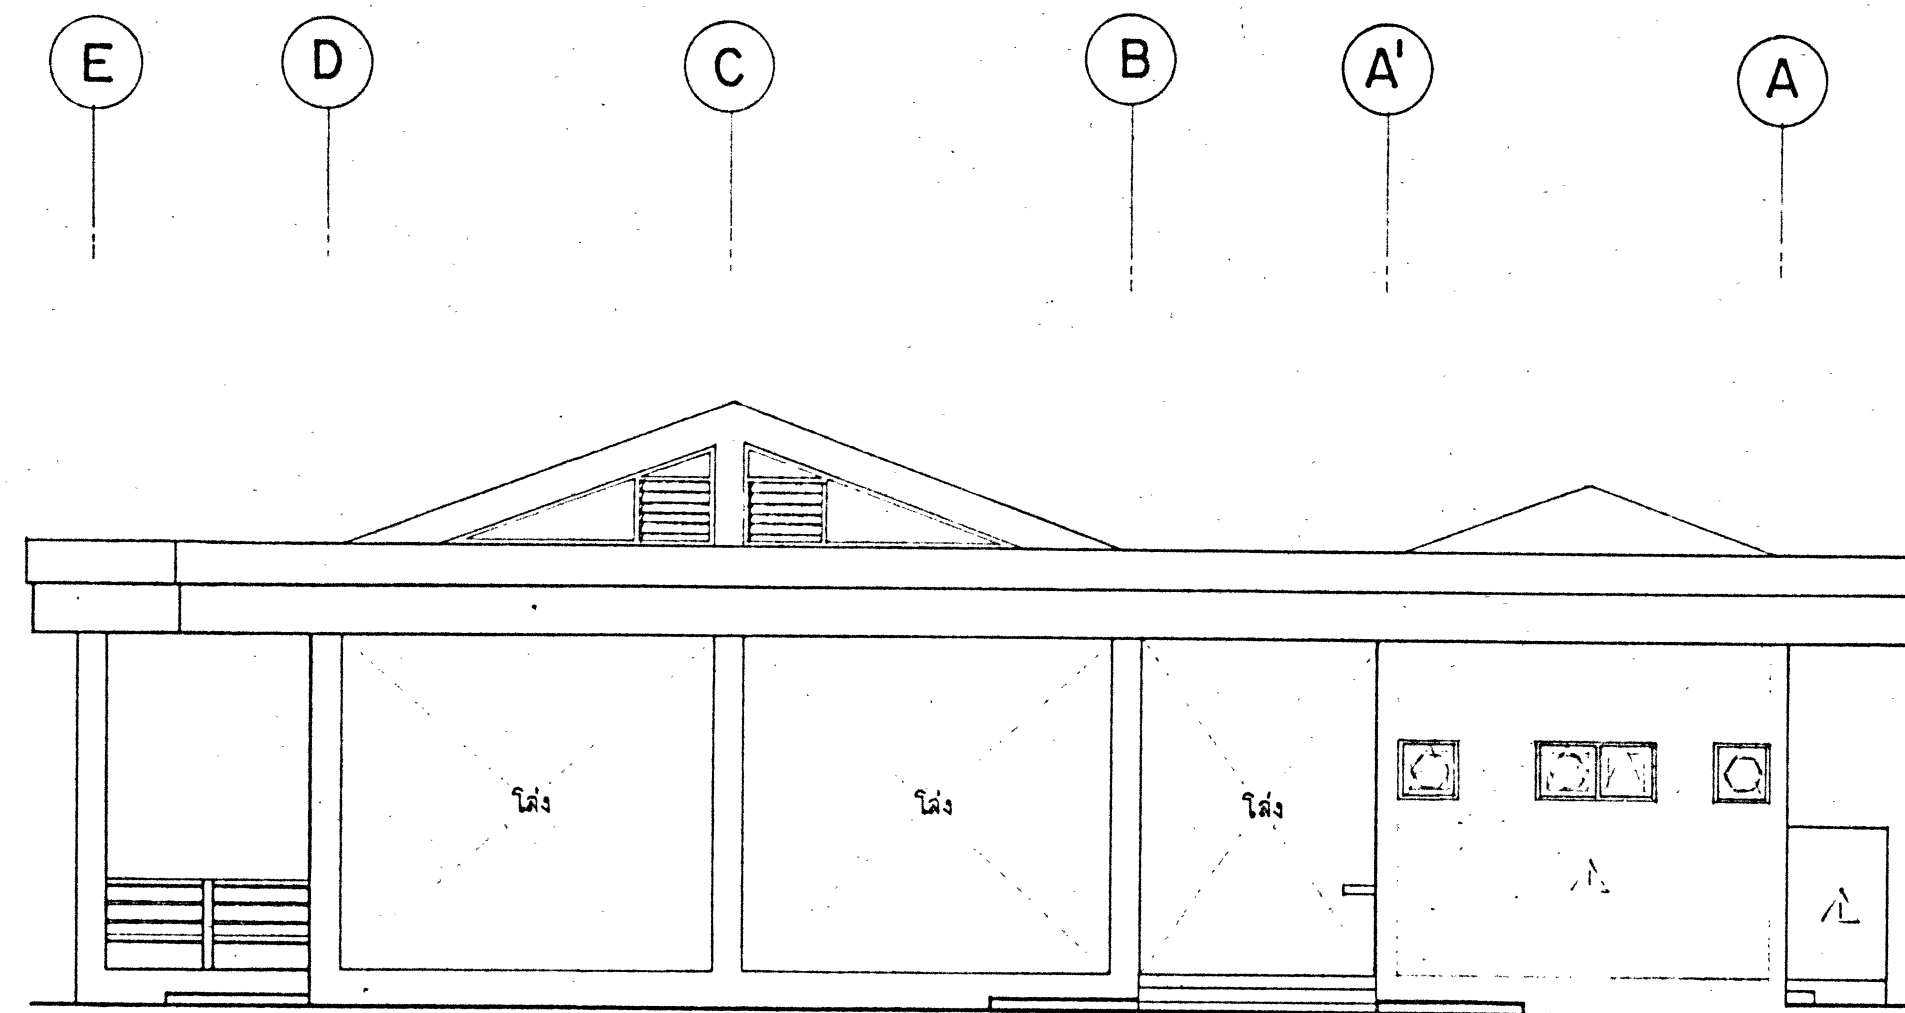


รูปด้าน 2
มาตราส่วน 1:875

ระดับหลังคา TRUSS +5.75

ระดับพื้นอะลูมิเนียม +3.75

ระดับชั้นล่าง +0.40
ระดับพื้นภายนอก ±0.00

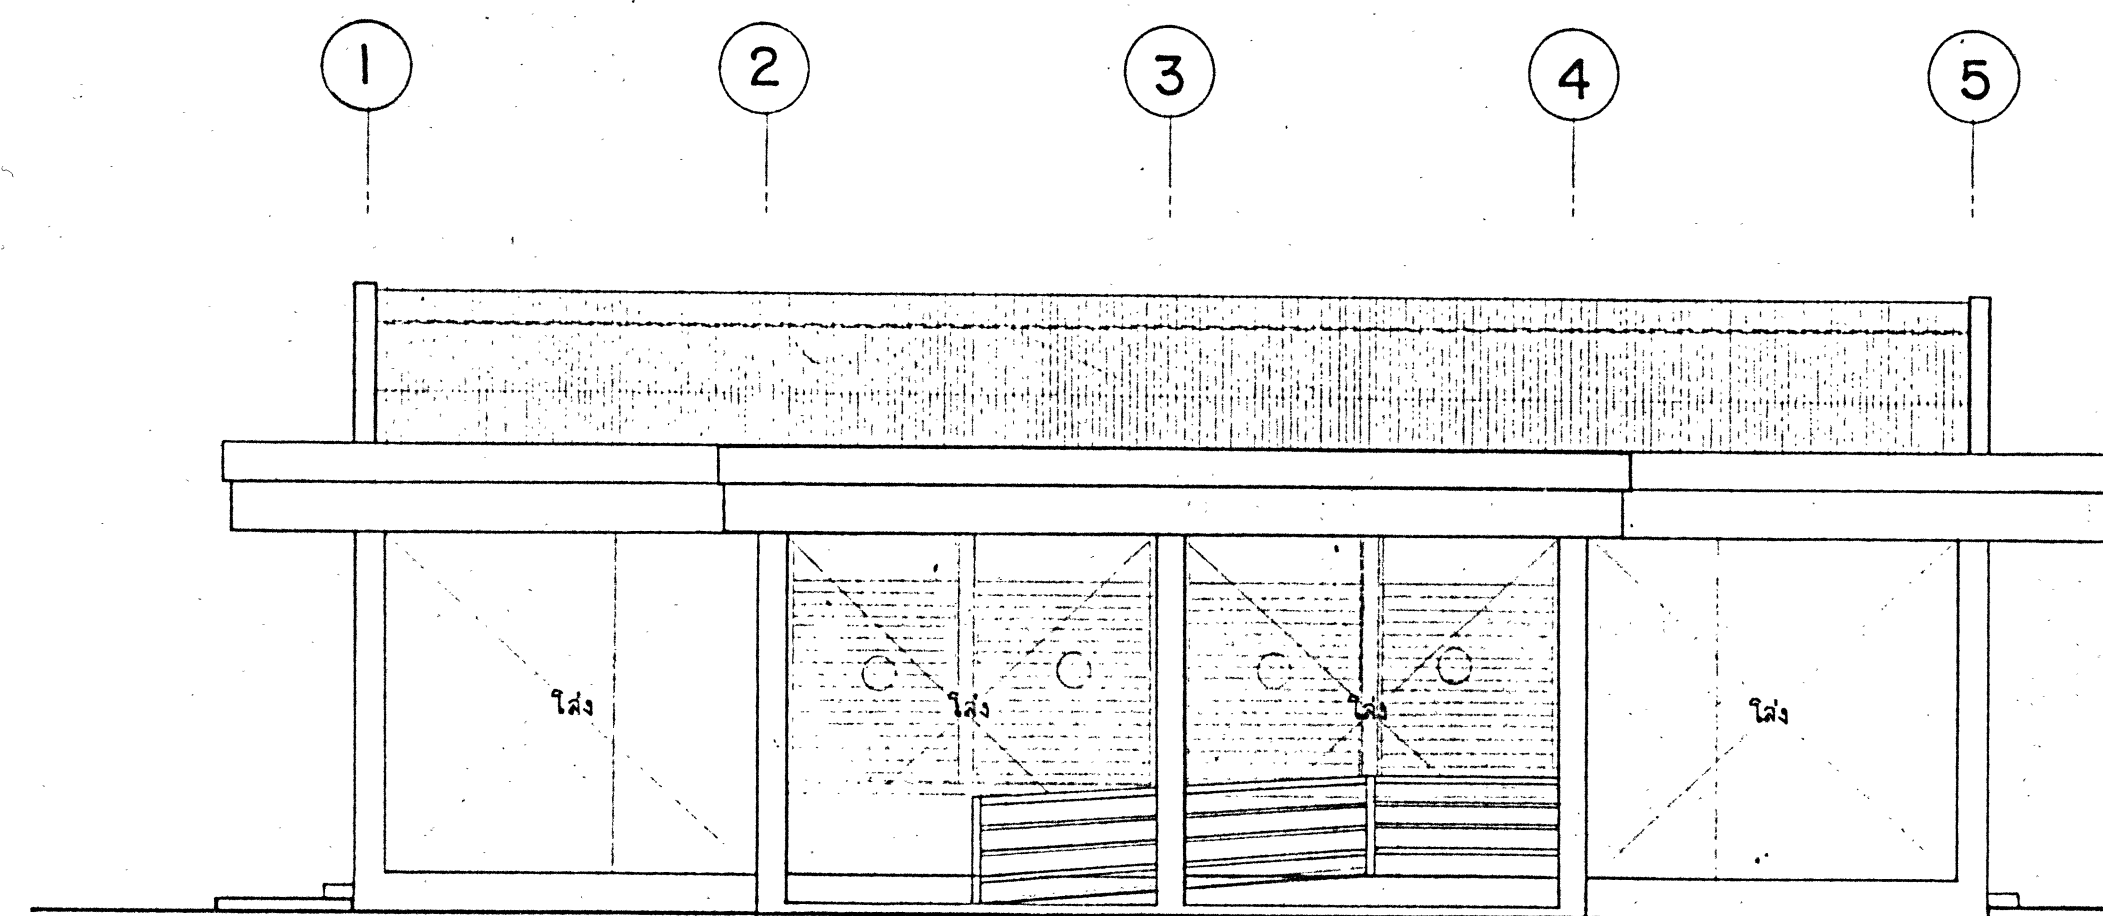

รูปด้าน 1
มาตราส่วน 1:875

ระดับหลังคา TRUSS +5.75

ระดับพื้นอะลูมิเนียม +3.75

ระดับชั้นล่าง +0.40
ระดับพื้นภายนอก ±0.00



DESIGN & CONSTRUCTION DIVISION
DEPARTMENT OF SKILL DEVELOPMENT
MINISTRY OF LABOUR AND SOCIAL WELFARE
KINGDOM OF THAILAND

ARCHITECT
Mr. VICHAI THEERANUWATH
Mr. PRINYA NUANG-U-DOM

STRUCTURAL ENGINEER
Mr. SOMPONG BAROONPAN
Mr. BOONKONG THIPPUL

SANITARY ENGINEER
Mr. TORNCHAYA NAMNGERN

ELECTRICAL ENGINEER
Mr. JAKARIN KETTO

MECHANICAL ENGINEER

DRAWN BY
THANAPOOM STUDIO
BANGUATONG NONTABURI TEL. 920-8881

CHECKED
P. Namngern CHIEF ARCHITECT
T. Namngern CHIEF ENGINEER
T. Namngern DIRECTOR

APPROVED BY *[Signature]*
DIRECTOR GENERAL

PROJECT ๗๗๖ ๕๕๖
CAMBODIAN THAI SKILL
DEVELOPMENT CENTER


TITLE
รูปด้าน 1 รูปด้าน 2

DRAWING CODE C-006/06


DRAWING NO. A-05

TOTAL DRAWING 16

REVISION NO. DATE

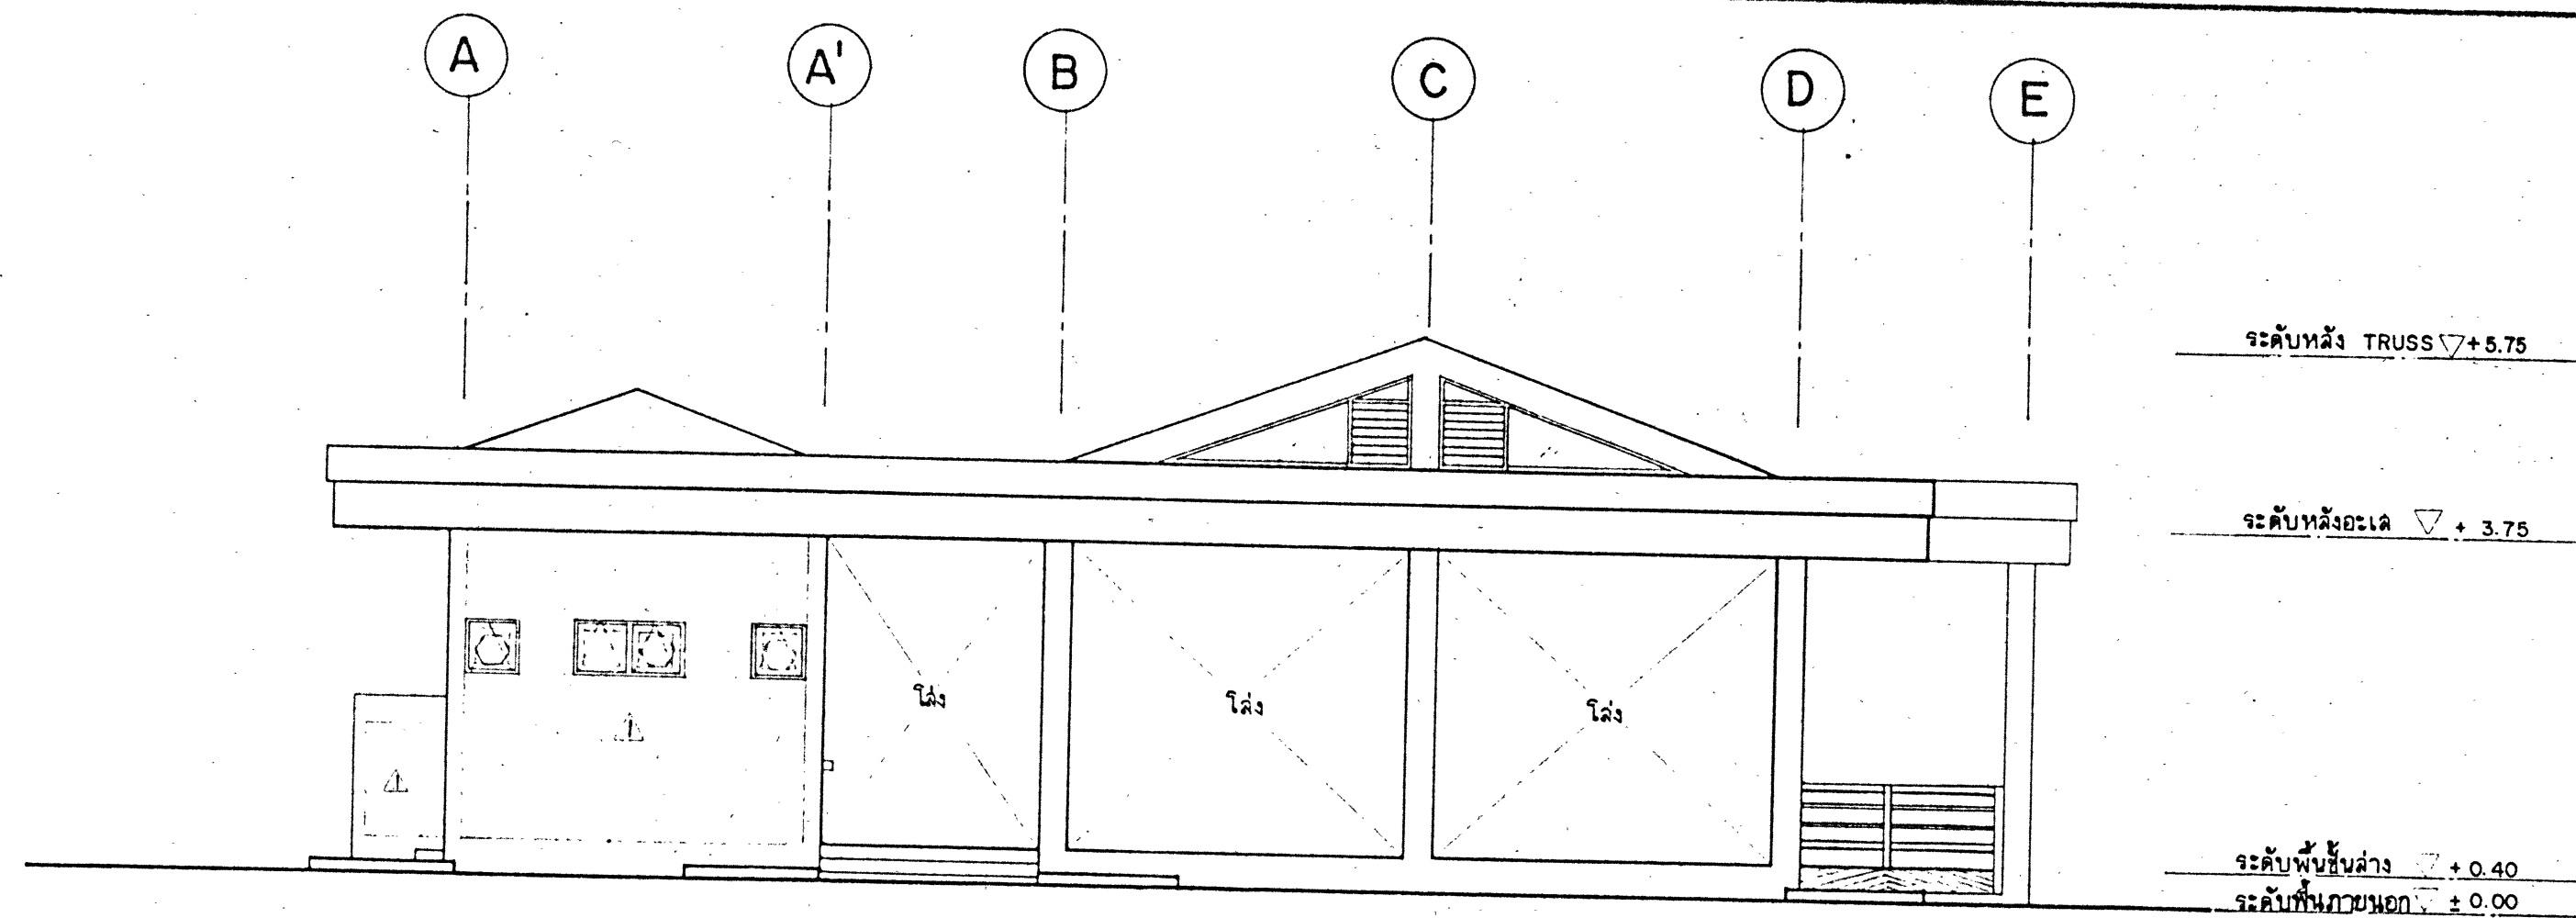

รูปด้าน 4
มาตราส่วน 1:75

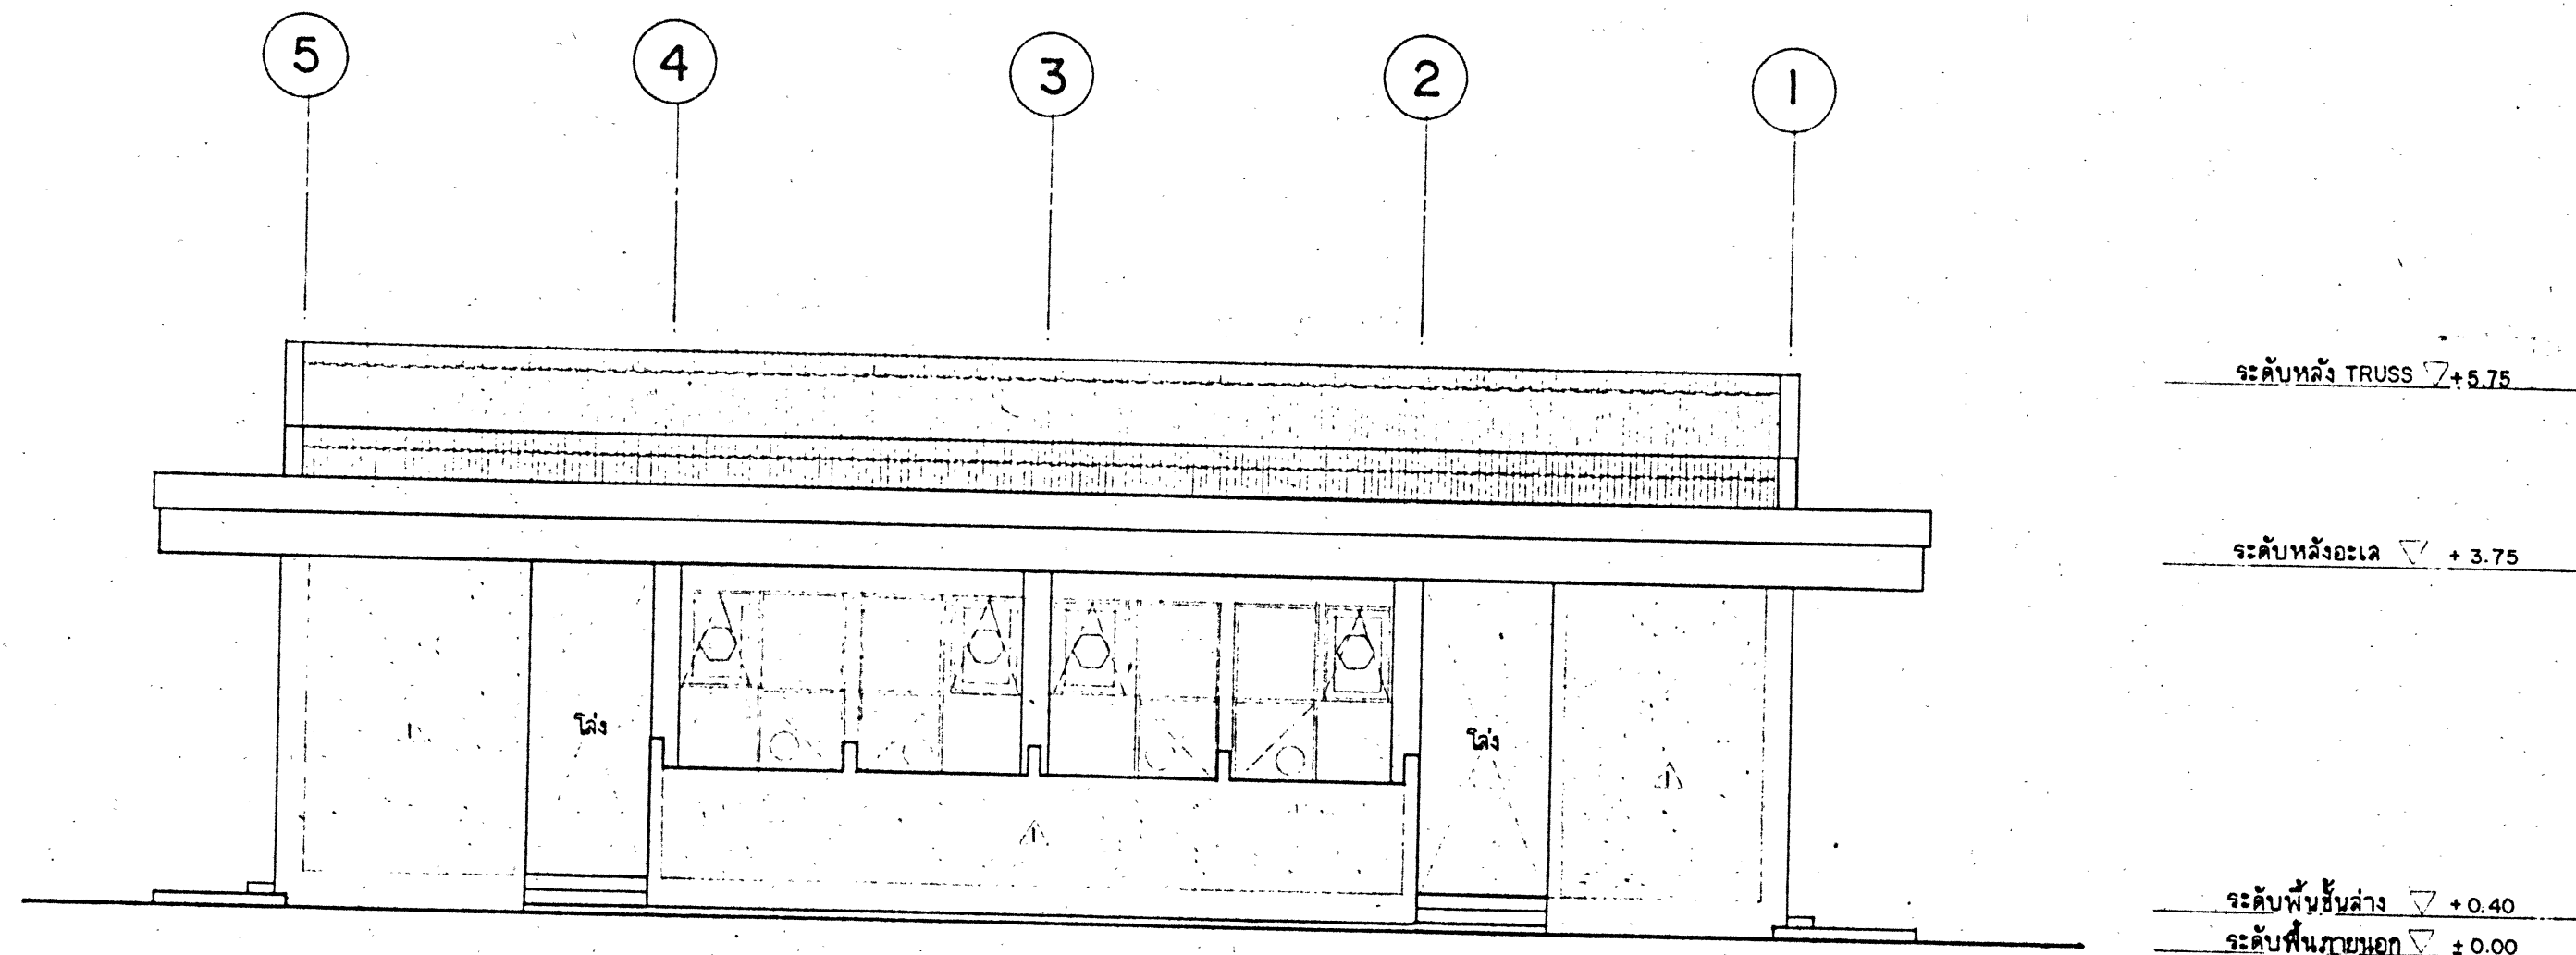

รูปด้าน 3
มาตราส่วน 1:75



DESIGN & CONSTRUCTION DIVISION
DEPARTMENT OF SKILL DEVELOPMENT
MINISTRY OF LABOUR AND SOCIAL WELFARE
KINGDOM OF THAILAND

ARCHITECT

Mr. VICHAI THEERAAANUWATH
Mr. PRINYA NUANG-U-DOM

STRUCTURAL ENGINEER

Mr. SOMPONG BAROONPAN
Mr. BOONKONG THIPPUL

SANITARY ENGINEER

Mr. TORCHAYA NAMINGERN

ELECTRICAL ENGINEER

Mr. JAKARIN KETTO

MECHANICAL ENGINEER

DRAWN BY

THANAPOOM STUDIO
BANGBUATONG NONTABURI

CHECKED

T. Namngern CHIEF ARCHITECT
T. Namngern CHIEF ENGINEER
T. Namngern DIRECTOR

APPROVED BY

[Signature]
DIRECTOR GENERAL

PROJECT ๑๙๗๐.๕๔๐๖
CAMBODIAN THAI SKILL
DEVELOPMENT CENTER

TITLE

รูปด้าน 3, รูปด้าน 4.

DRAWING CODE C-006/06

DRAWING NO. A-06

TOTAL DRAWING 16

REVISION NO. DATE



DESIGN & CONSTRUCTION DIVISION
DEPARTMENT OF SKILL DEVELOPMENT
MINISTRY OF LABOUR AND SOCIAL WELFARE
KINGDOM OF THAILAND

ARCHITECT

Mr. VICHA THEERANUWATH
Mr. PRINYA NUANG-U-DOM

STRUCTURAL ENGINEER

Mr. SOMPONG BAROONPAN
Mr. BOONKONG THIPPUL

SANITARY ENGINEER

Mr. TORCHAYA NAMGERN

ELECTRICAL ENGINEER

Mr. JAKARIN KETTO

MECHANICAL ENGINEER

DRAWN BY

THANAPOOM STUDIO
BANGBUATONG NONGTHAI RD. TEL. 920-2664

CHECKED

P. Namgern CHIEF ARCHITECT
T. Namgern CHIEF ENGINEER
T. Namgern DIRECTOR

APPROVED BY *[Signature]*
DIRECTOR GENERAL

PROJECT *อ.ว. ๕๔๔๐๓*
**CAMBODIAN THAI SKILL
DEVELOPMENT CENTER**


TITLE
รูปตัด A


DRAWING CODE C-006/06

DRAWING NO. A-07

TOTAL DRAWING 16

REVISION NO. DATE

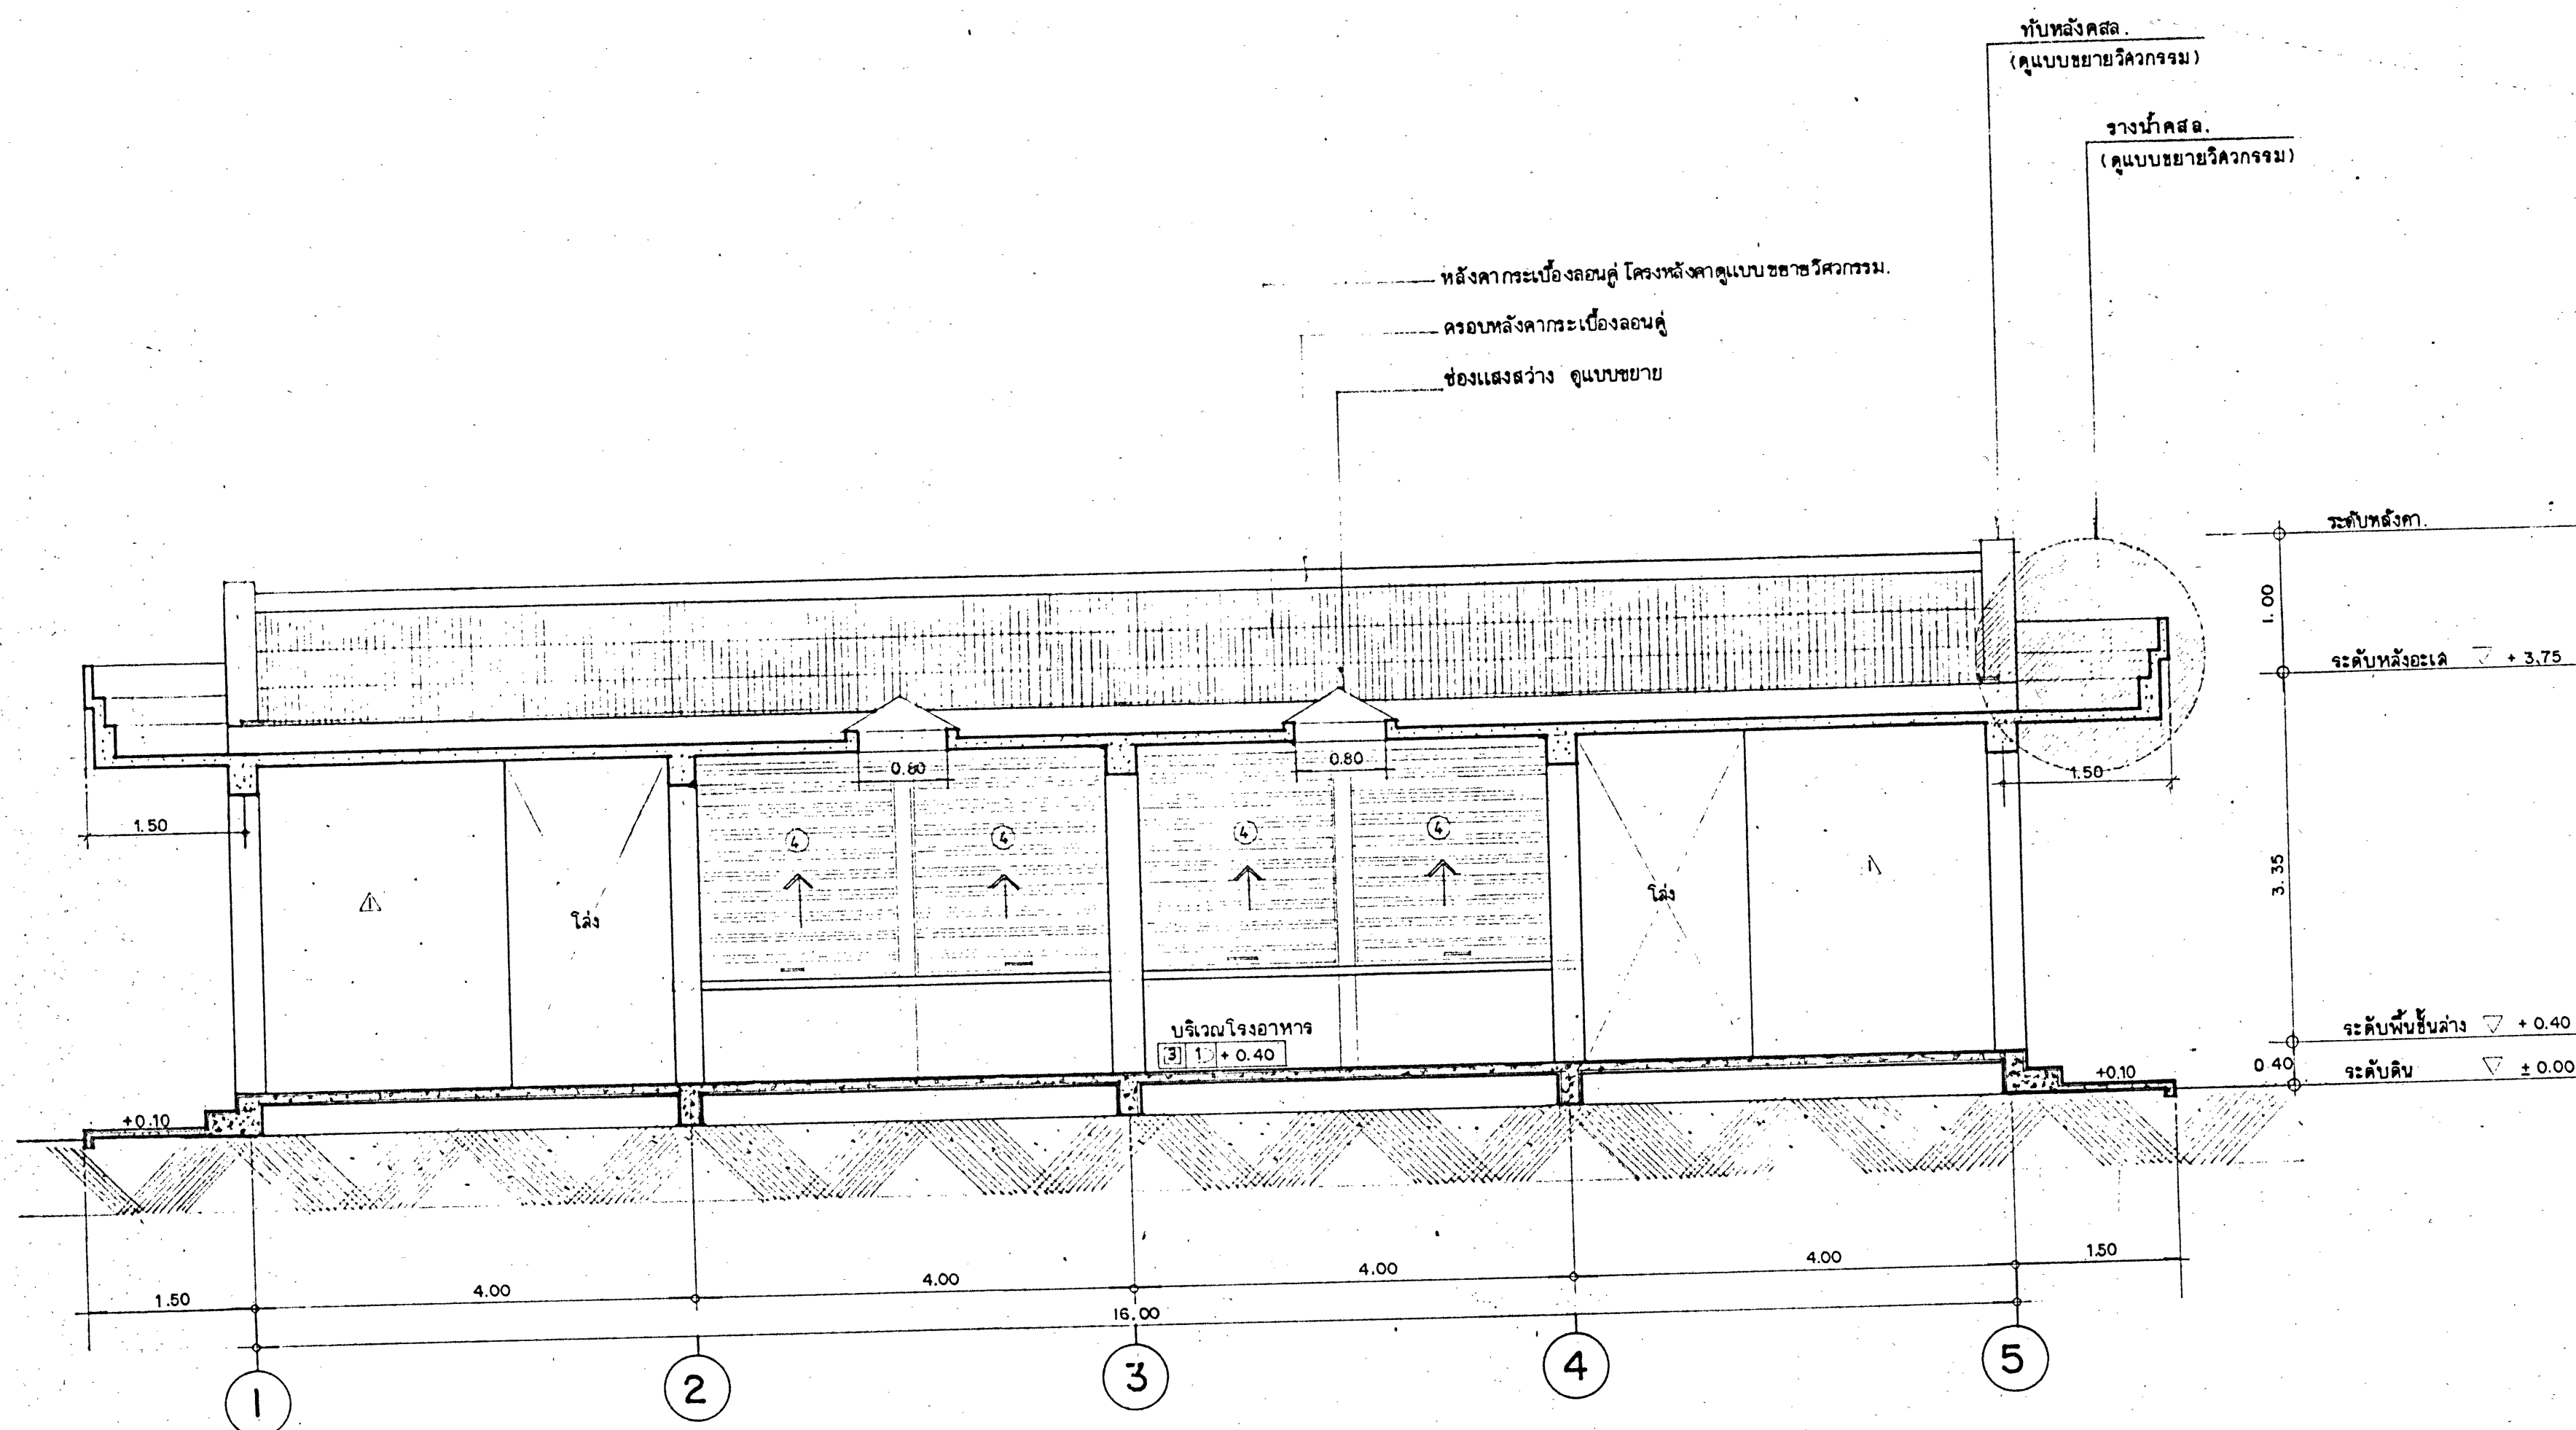

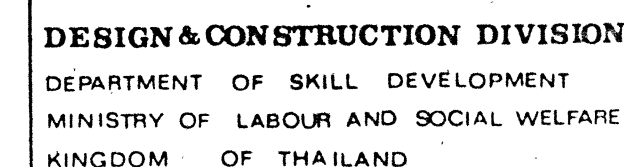

Mr. VICHA THEERAANUWATH
Mr. PRINYA NUANG-U-DOM

Mr. SOMPONG BAROONPAN /
Mr. BOONKONG THIPPUL

Mr. TORNCHAYA NAMNGERN

Mr. JAKARIN KETTO

THANAPOOM STUDIO
BANGUATONG NONTHABURI TEL. 920-8084

K. Thangadurai CHIEF ARCHITECT
T. Nannigera CHIEF ENGINEER
T. Nannigera DIRECTOR

APPROVED BY [Signature]
DIRECTOR GENERAL

PROJECT *dlwro. 5: 2607*
CAMBODIAN THAI SKILL
DEVELOPMENT CENTER


รูปตัด B


DRAWING	CODE	C-006/06
---------	------	----------

DRAWING NO.	A-08
-------------	------

TOTAL	DRAWING	16
-------	---------	----

REVISION	NO.	DATE
----------	-----	------

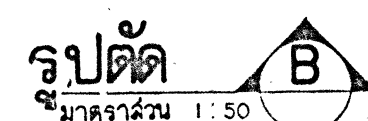

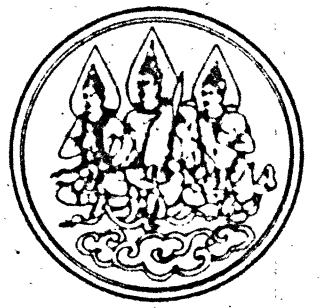

DESIGN & CONSTRUCTION DIVISION
DEPARTMENT OF SKILL DEVELOPMENT
MINISTRY OF LABOUR AND SOCIAL WELFARE
KINGDOM OF THAILAND

ARCHITECT

Mr. VICHA THEERANUWATH
Mr. PRINYA NUANG-U-DOM

STRUCTURAL ENGINEER

Mr. SOMPONG BAROONPAN
Mr. BOONKONG THIPPUL

SANITARY ENGINEER

Mr. TORCHAYA NAMNERN

ELECTRICAL ENGINEER

Mr. JAKARIN KETTO

MECHANICAL ENGINEER

DRAWN BY

THANAPOOM STUDIO
BANGBUATONG NONTABURI TEL. 920-8084

CHECKED

T. Namgern CHIEF ARCHITECT
T. Namgern CHIEF ENGINEER
T. Namgern DIRECTOR

APPROVED BY

[Signature]
DIRECTOR GENERAL

PROJECT

พ.ร.บ. 5:40
**CAMBODIAN THAI SKILL
DEVELOPMENT CENTER**

TITLE

แบบขยายทางลาด

DRAWING CODE

C-006/06

DRAWING NO.


A-09

TOTAL DRAWING

16

REVISION NO.

DATE

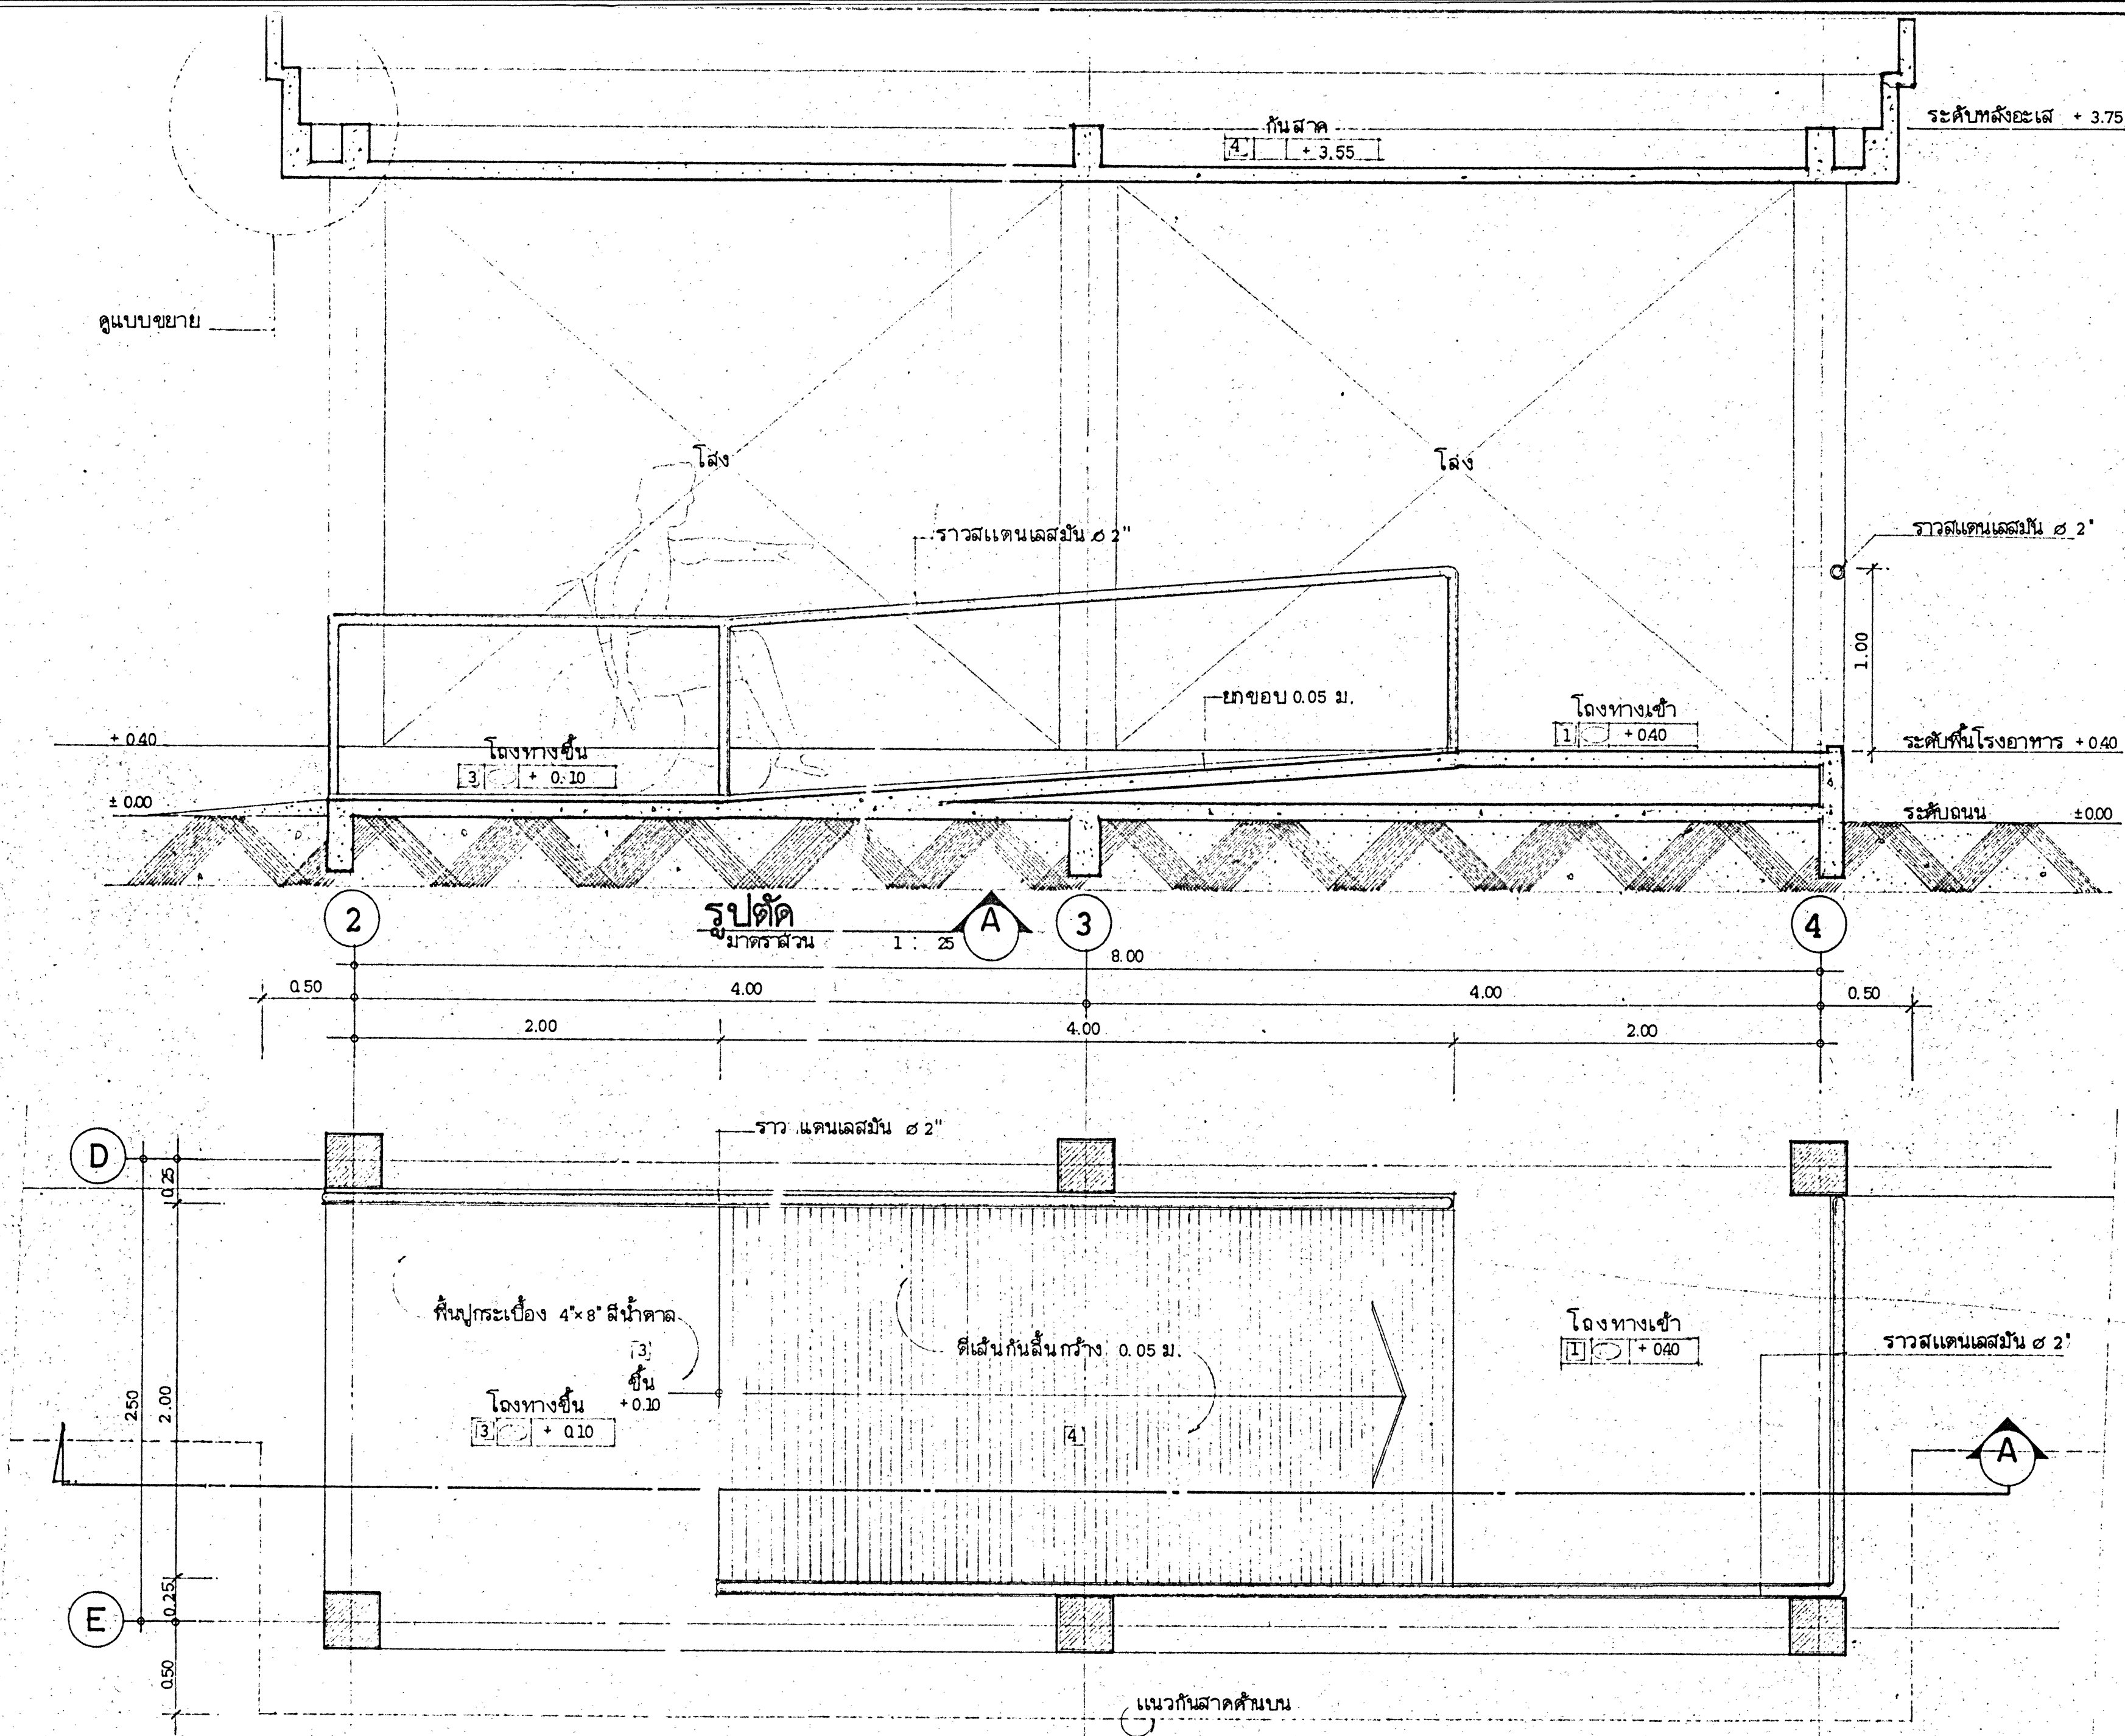

แบบขยายทางลาดขึ้น สำหรับคนพิการ
มาตรฐาน
1 : 25



DESIGN & CONSTRUCTION DIVISION
DEPARTMENT OF SKILL DEVELOPMENT
MINISTRY OF LABOUR AND SOCIAL WELFARE
KINGDOM OF THAILAND

ARCHITECT

Mr. VICHA THEERANUWATH
Mr. PRINYA NUANG-U-DOM

STRUCTURAL ENGINEER

Mr. SOMPONG BAROONPAN
Mr. BOONKONG THIPPUL

SANITARY ENGINEER

Mr. TORCHAYA NAMGERN

ELECTRICAL ENGINEER

Mr. JAKARIN KETTO

MECHANICAL ENGINEER

DRAWN BY

THANAPOOM STUDIO
BANGBUATONG NONTABURI TEL. 920-8684

CHECKED

P. Nangern CHIEF ARCHITECT
T. Nangern CHIEF ENGINEER
T. Nangern DIRECTOR

APPROVED BY

[Signature]
DIRECTOR GENERAL

PROJECT

อพท. 55403
CAMBODIAN THAI SKILL
DEVELOPMENT CENTER

TITLE

แบบขยายบันได

DRAWING CODE

C-006/06

DRAWING NO.


A-10

TOTAL DRAWING


16

REVISION NO.


DATE

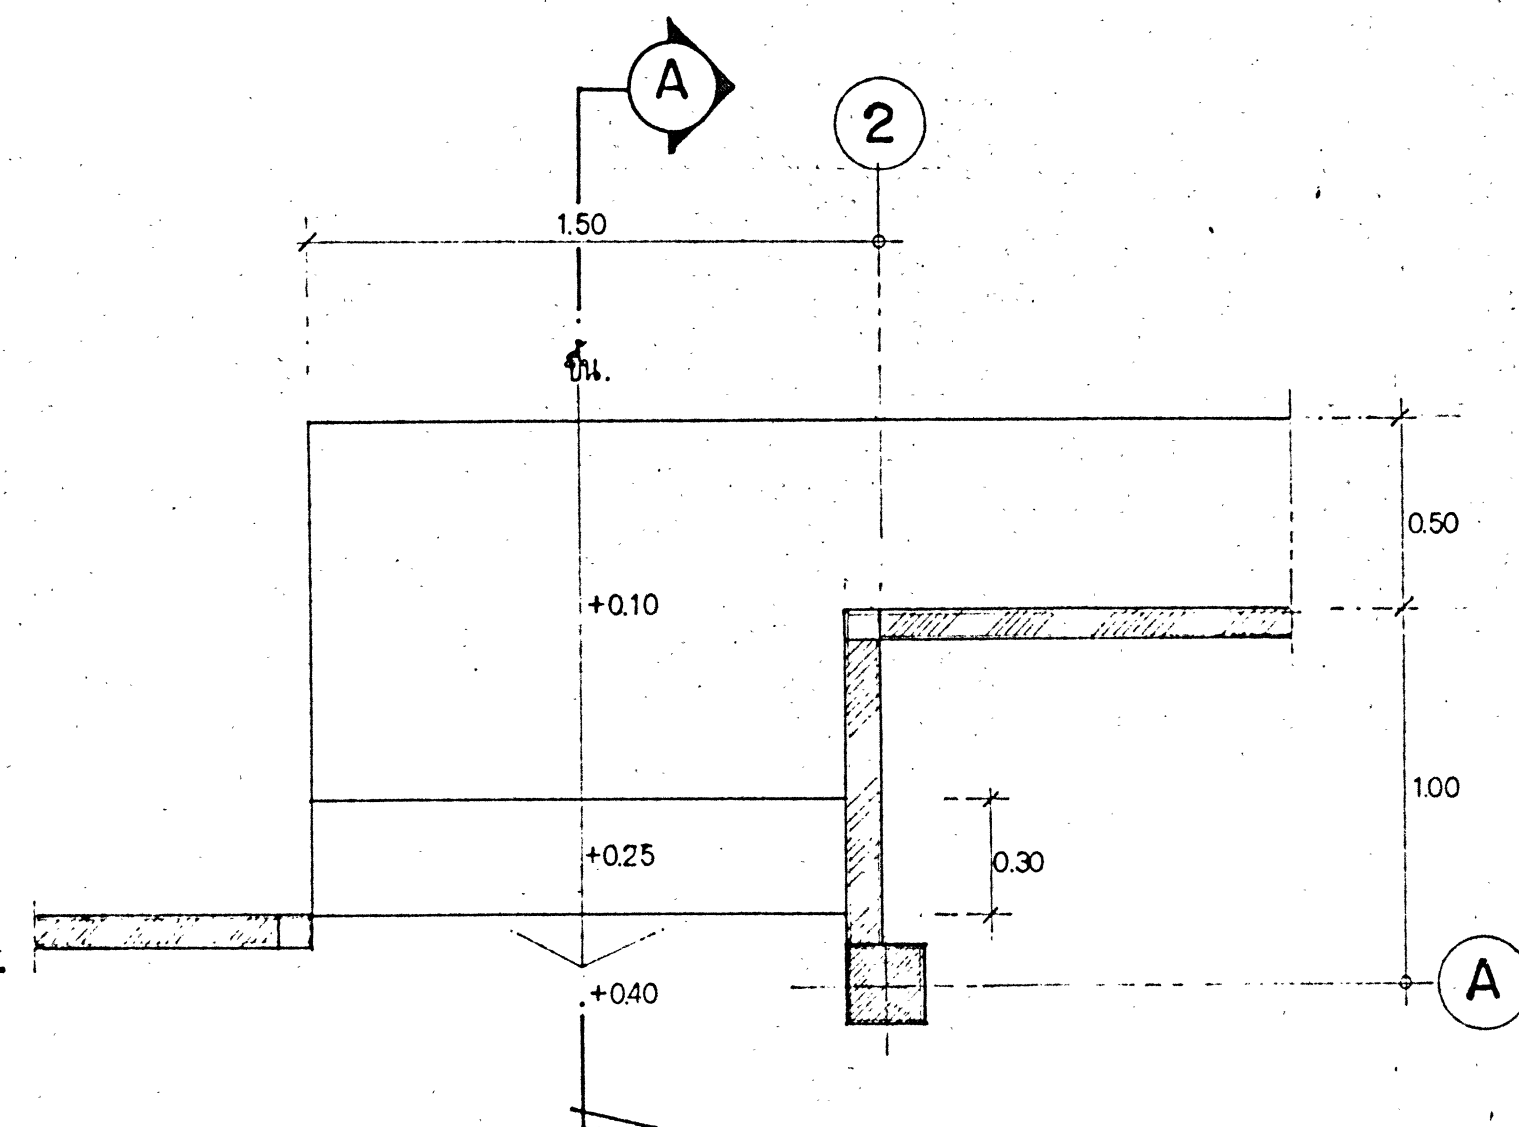



แบบขยาย 1.
มาตราส่วน 1 : 20

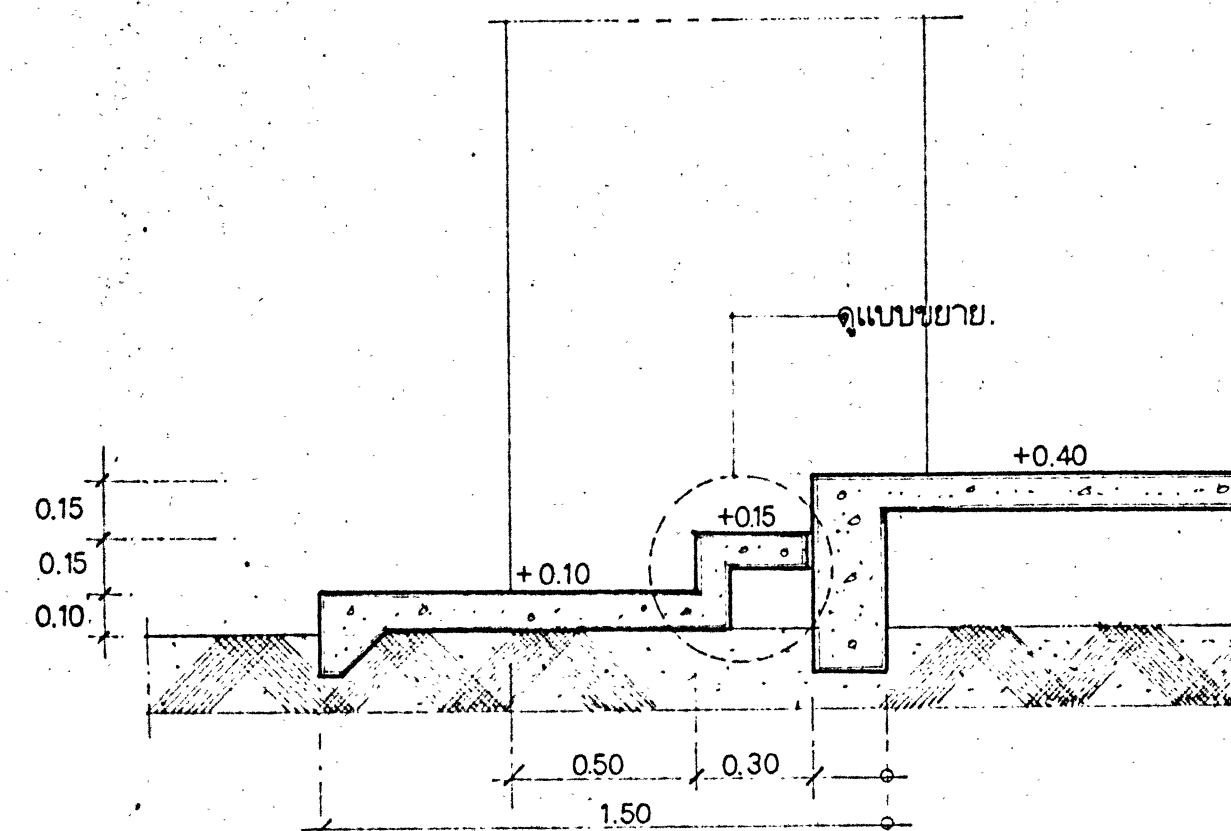


SECTION A
มาตราส่วน 1 : 20

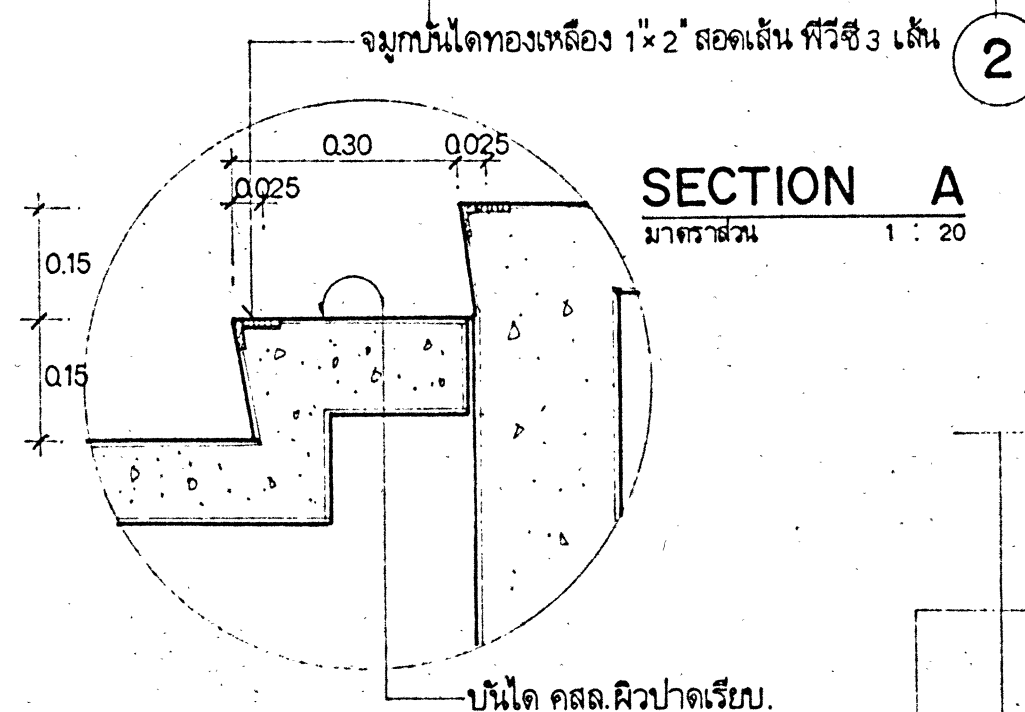


SECTION B
มาตราส่วน 1 : 20

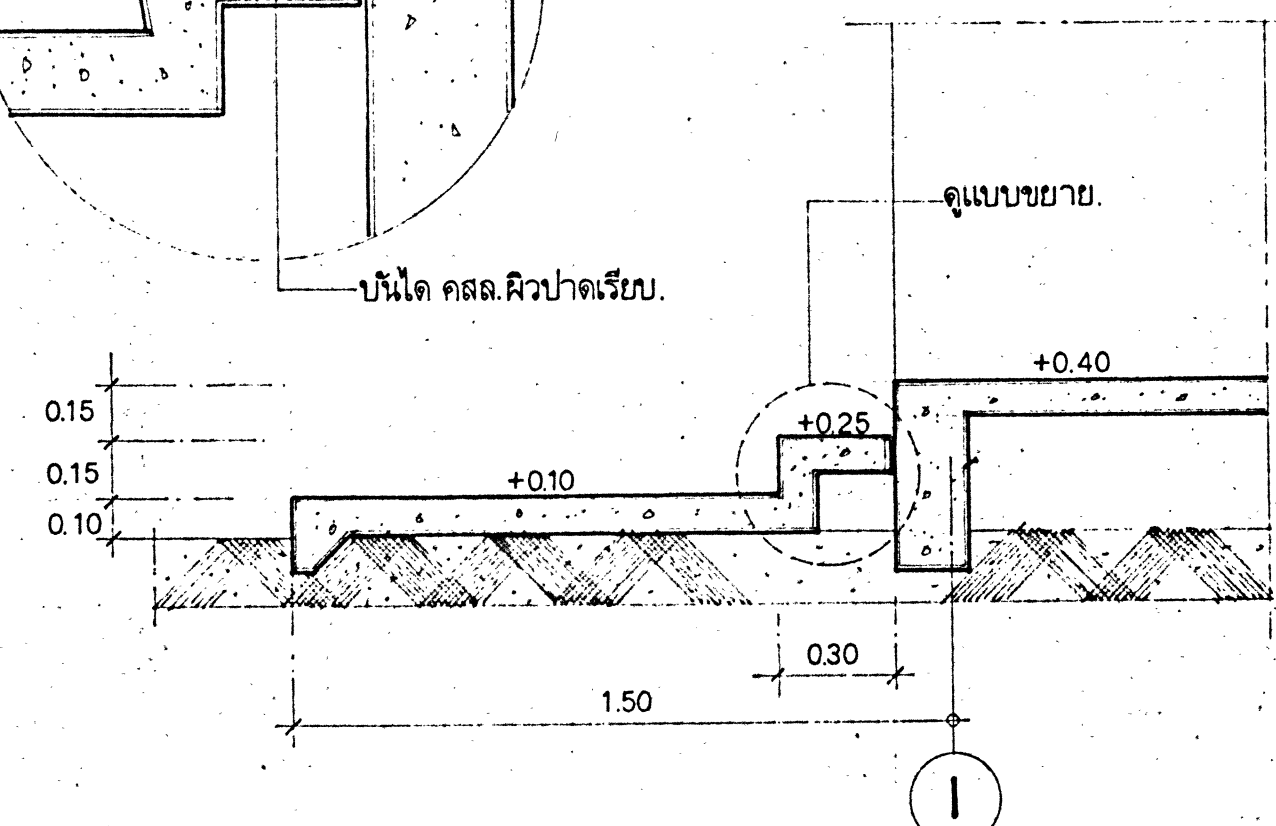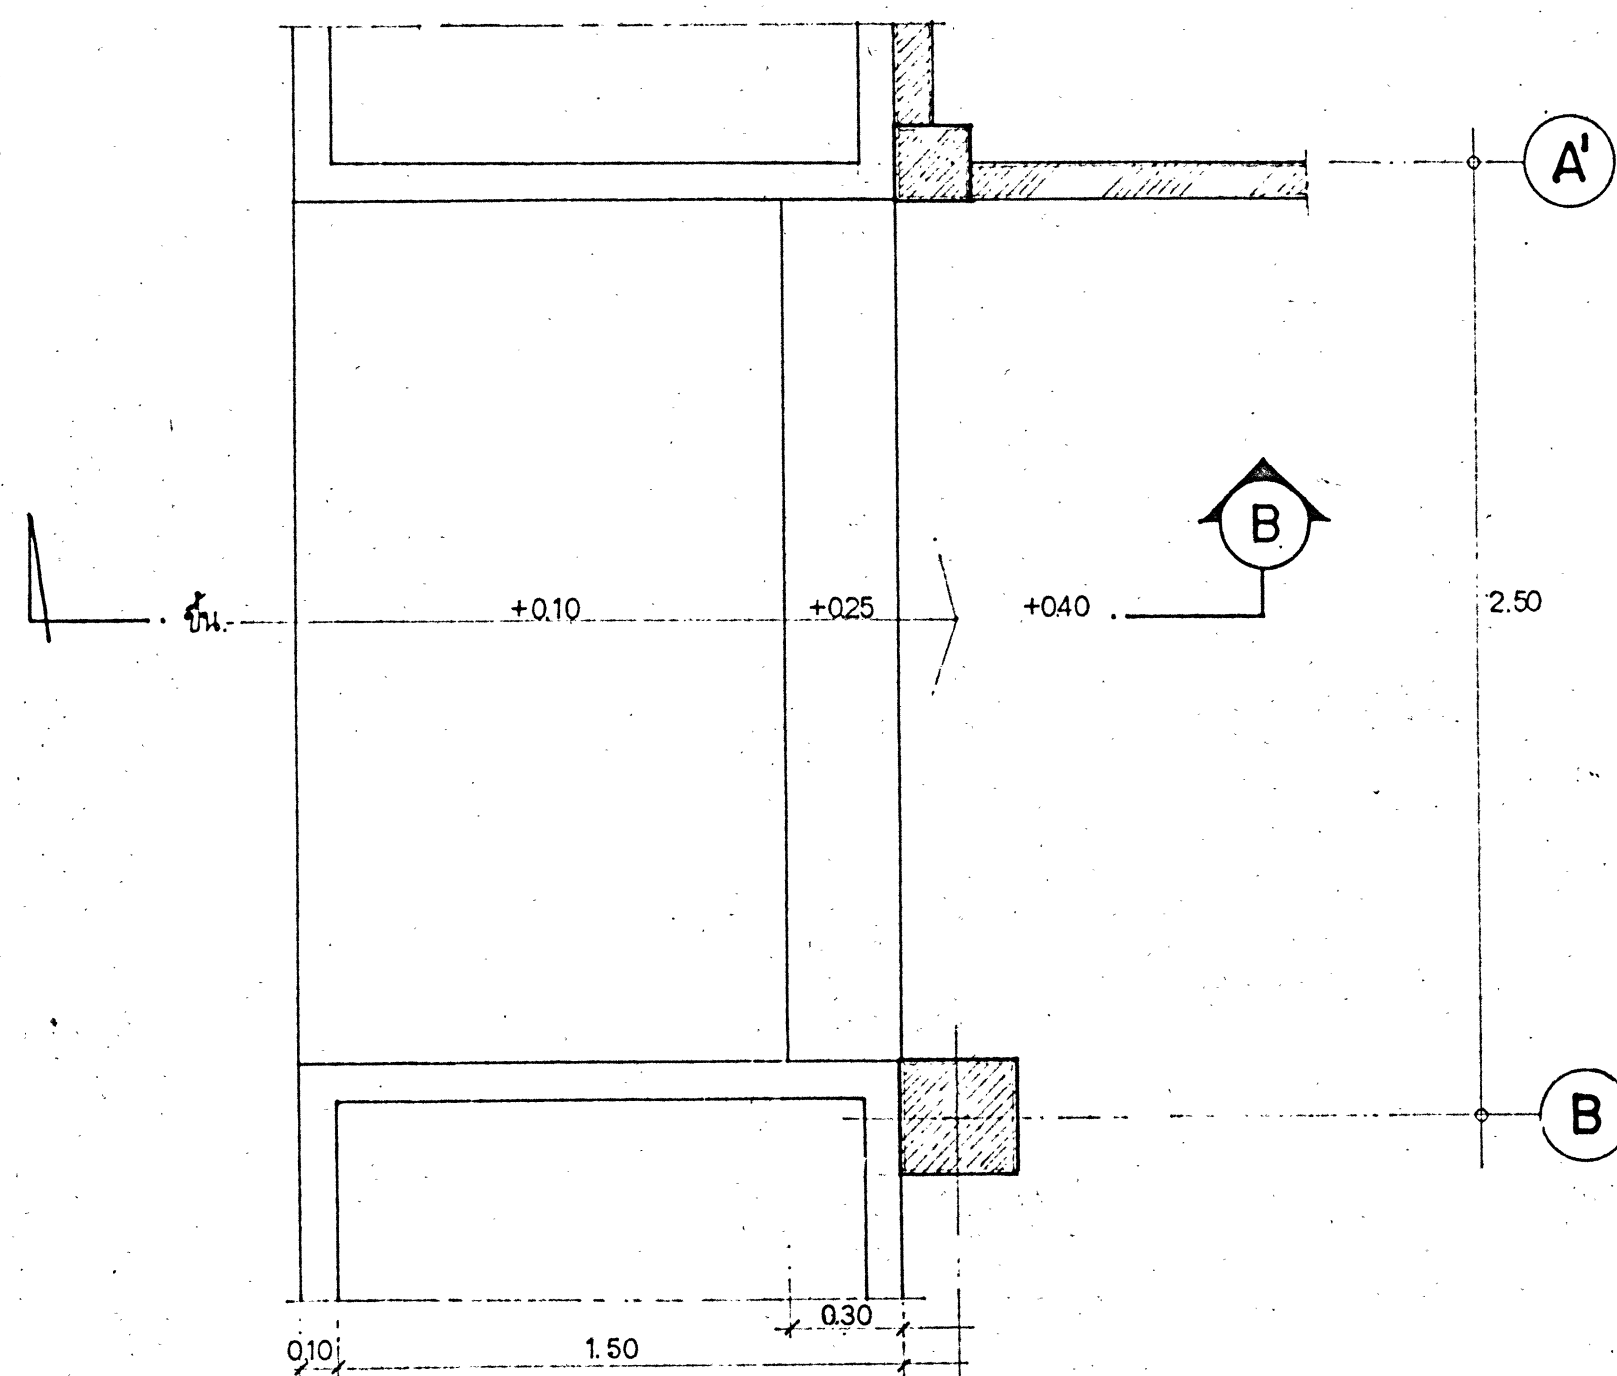

แบบขยาย 2.
มาตราส่วน 1 : 20

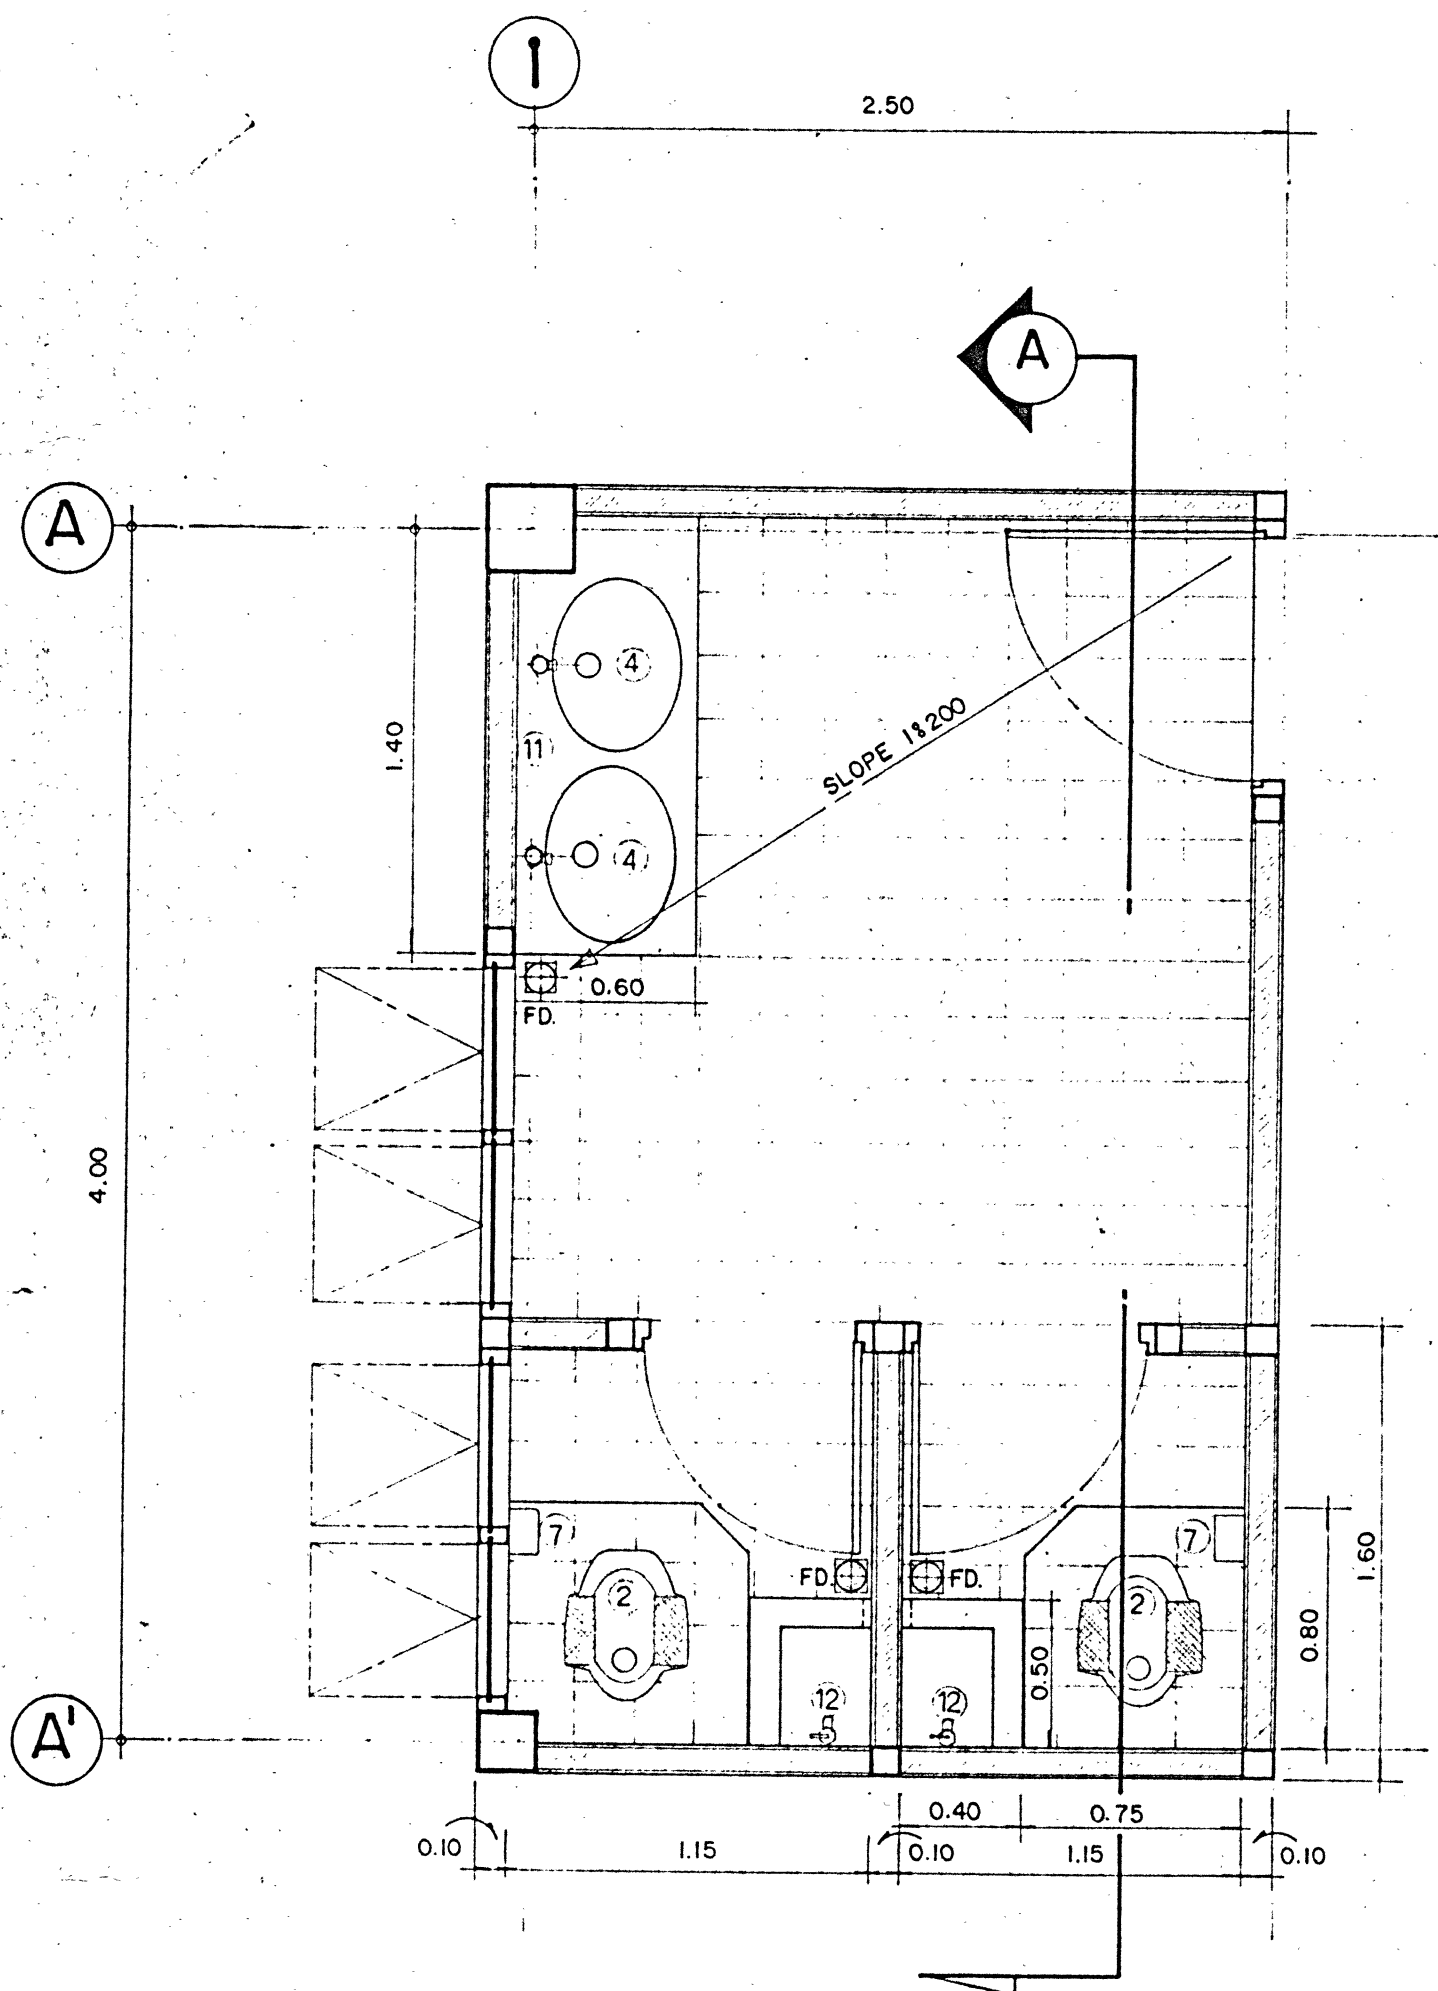

แปลนขยายห้องน้ำ ①
มาตราส่วน 1 : 25

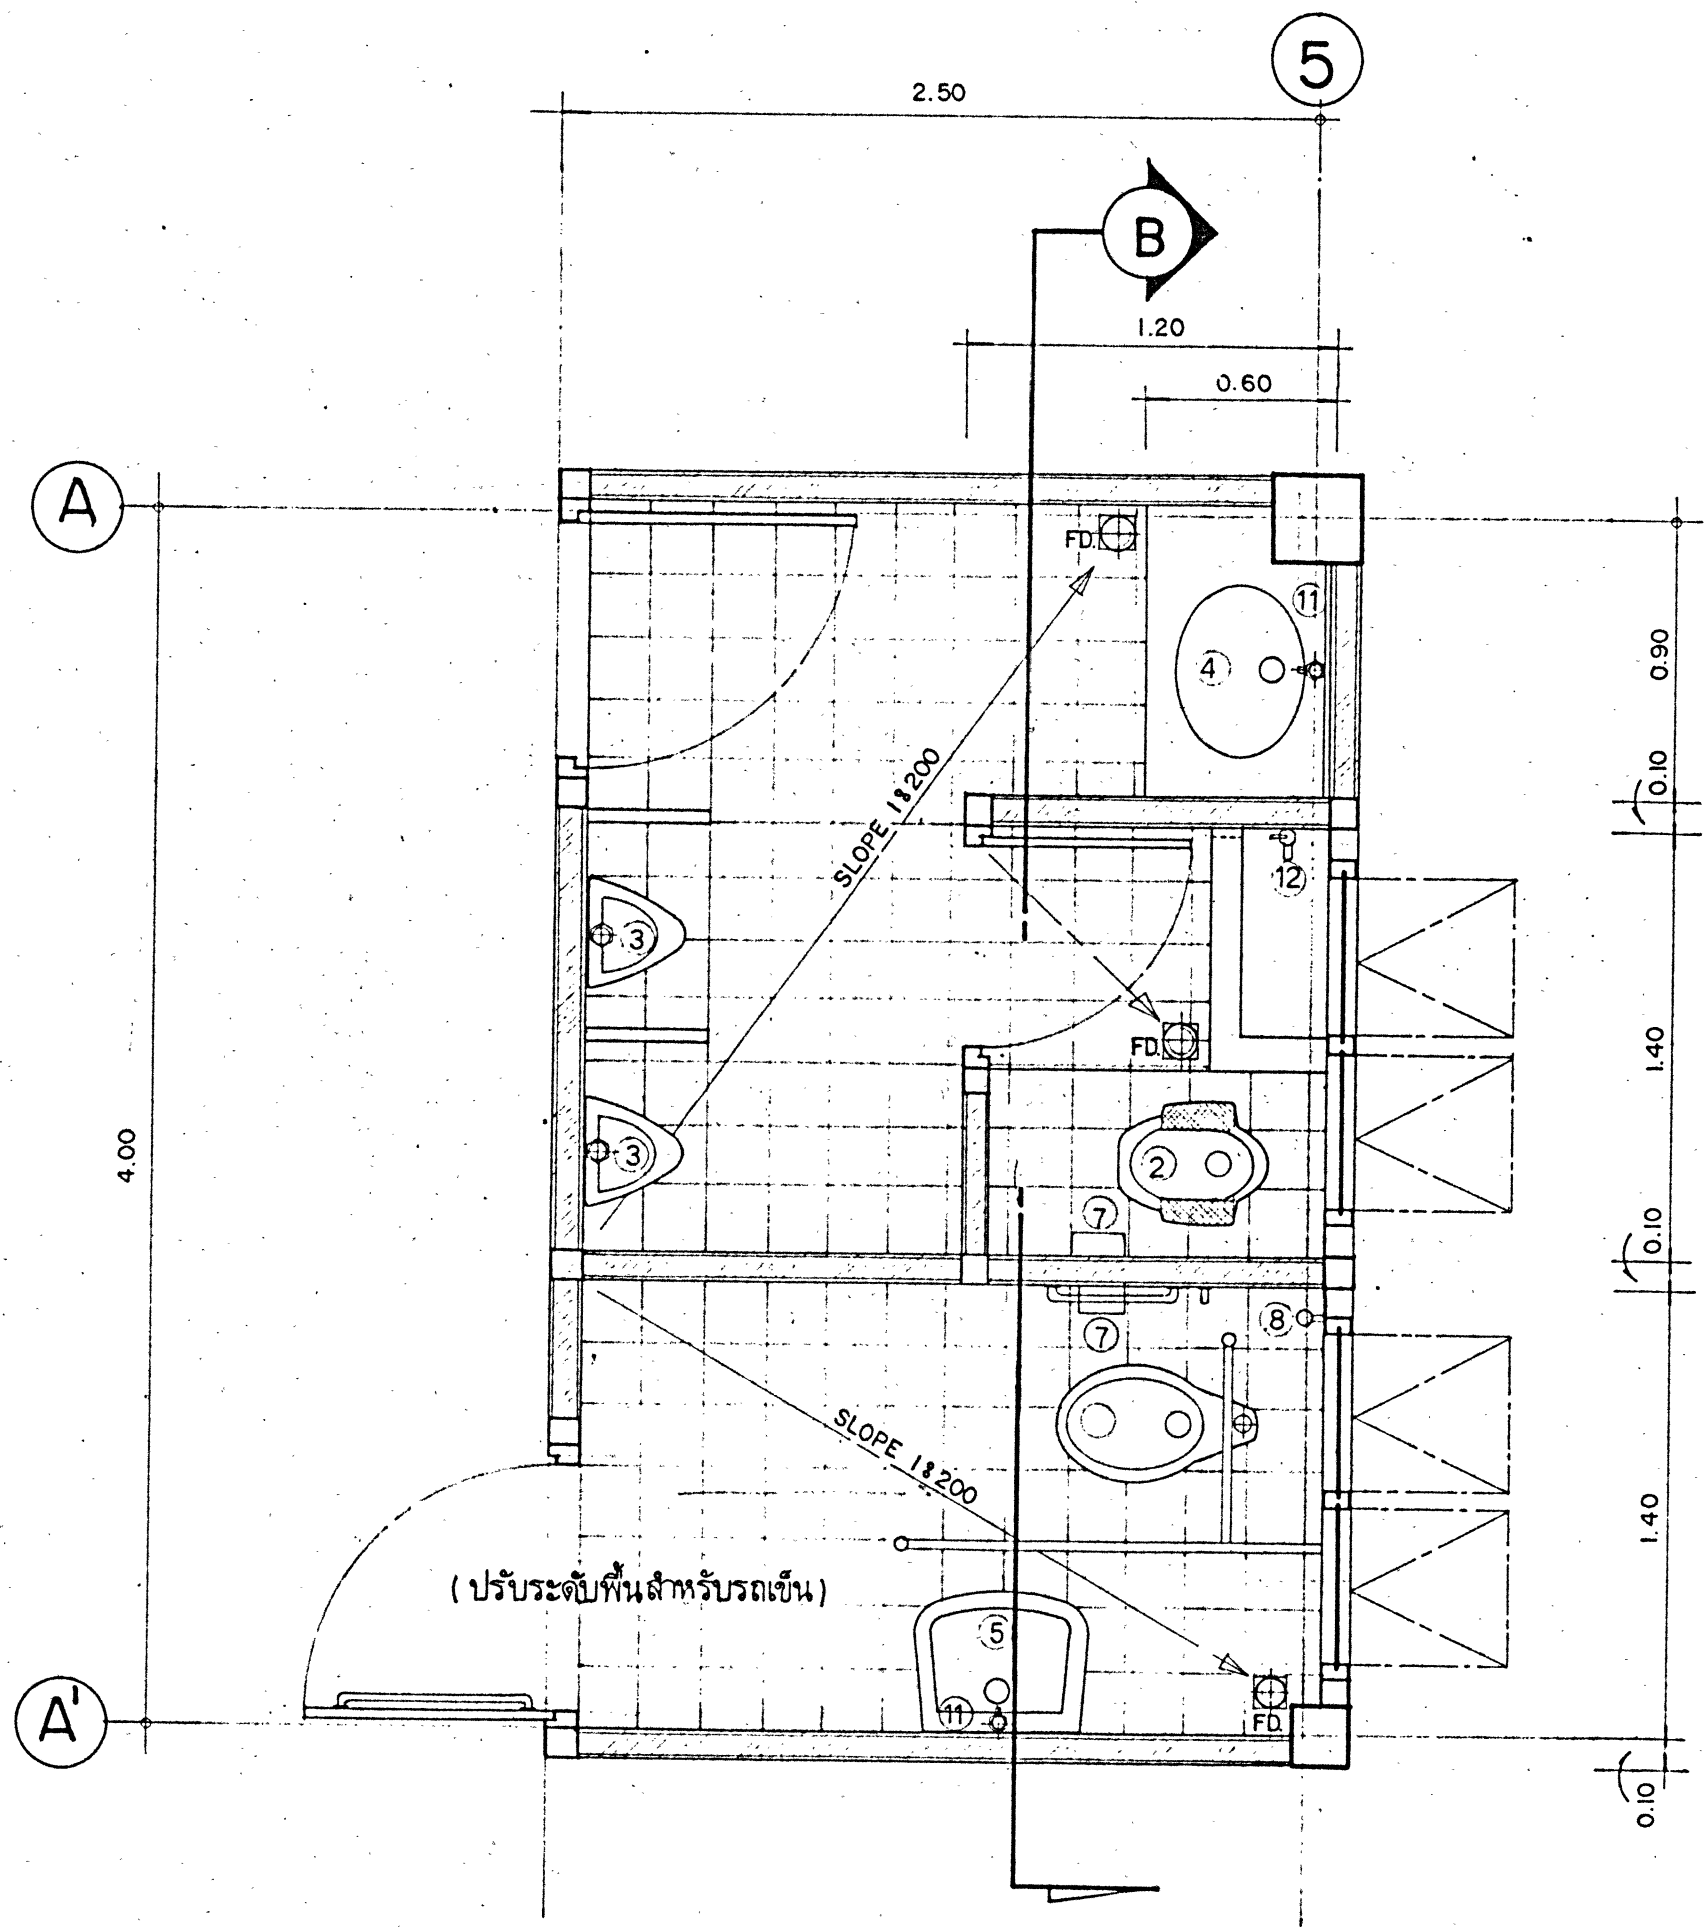

แปลนขยายห้องน้ำ ②
มาตราส่วน 1 : 25



DESIGN & CONSTRUCTION DIVISION
DEPARTMENT OF SKILL DEVELOPMENT
MINISTRY OF LABOUR AND SOCIAL WELFARE
KINGDOM OF THAILAND

ARCHITECT
Mr. VICHAI THEERANUWATH
Mr. PRINYA NUANG-U-DOM

STRUCTURAL ENGINEER
Mr. SOMPONG BAROONPAN
Mr. BOONKONG THIPPUL

SANITARY ENGINEER
Mr. TORCHAYA NAMNGERN

ELECTRICAL ENGINEER
Mr. JAKARIN KETTO

MECHANICAL ENGINEER

DRAWN BY
THANAPOOM STUDIO
BANGBUATONG NONGTHABURI TEL. 0-8684

CHECKED
P. Nangudon CHIEF ARCHITECT
T. Namngern CHIEF ENGINEER
T. Namngern D.E.C.I.O.

APPROVED BY *[Signature]*
DIRECTOR GENERAL

PROJECT *สพว. 5:407*
CAMBODIAN THAI SKILL
DEVELOPMENT CENTER


TITLE
แบบขยายห้องน้ำ

DRAWING CODE C-006/08


DRAWING NO. A-11

TOTAL DRAWING 16

REVISION NO. DATE

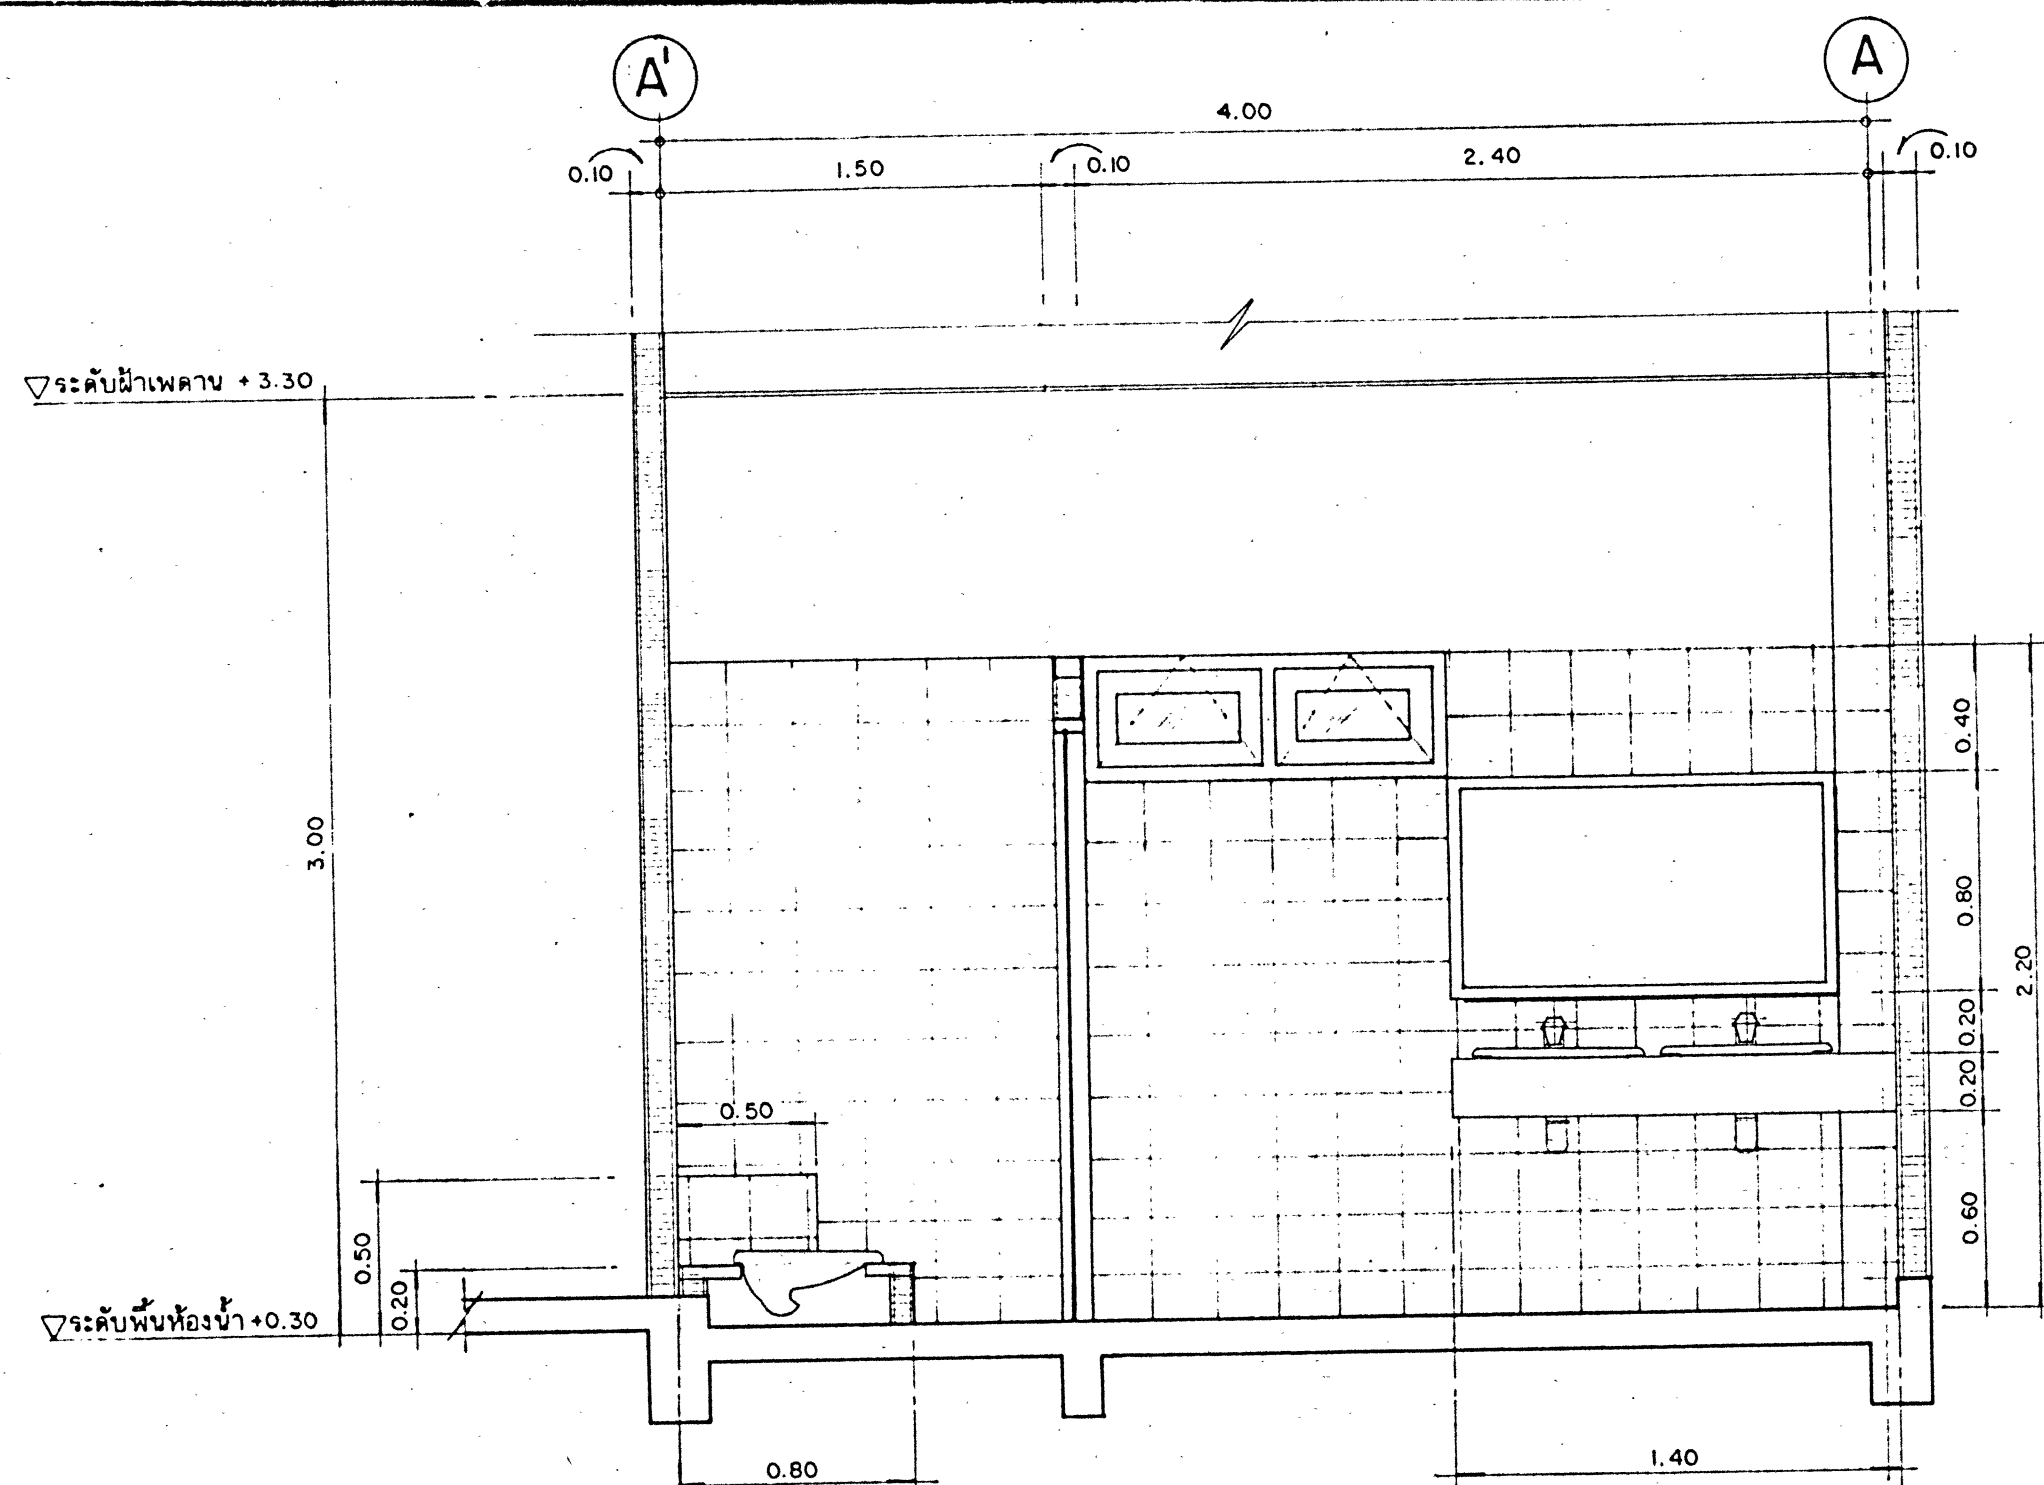

รูปตัด
มาตราส่วน 1:25

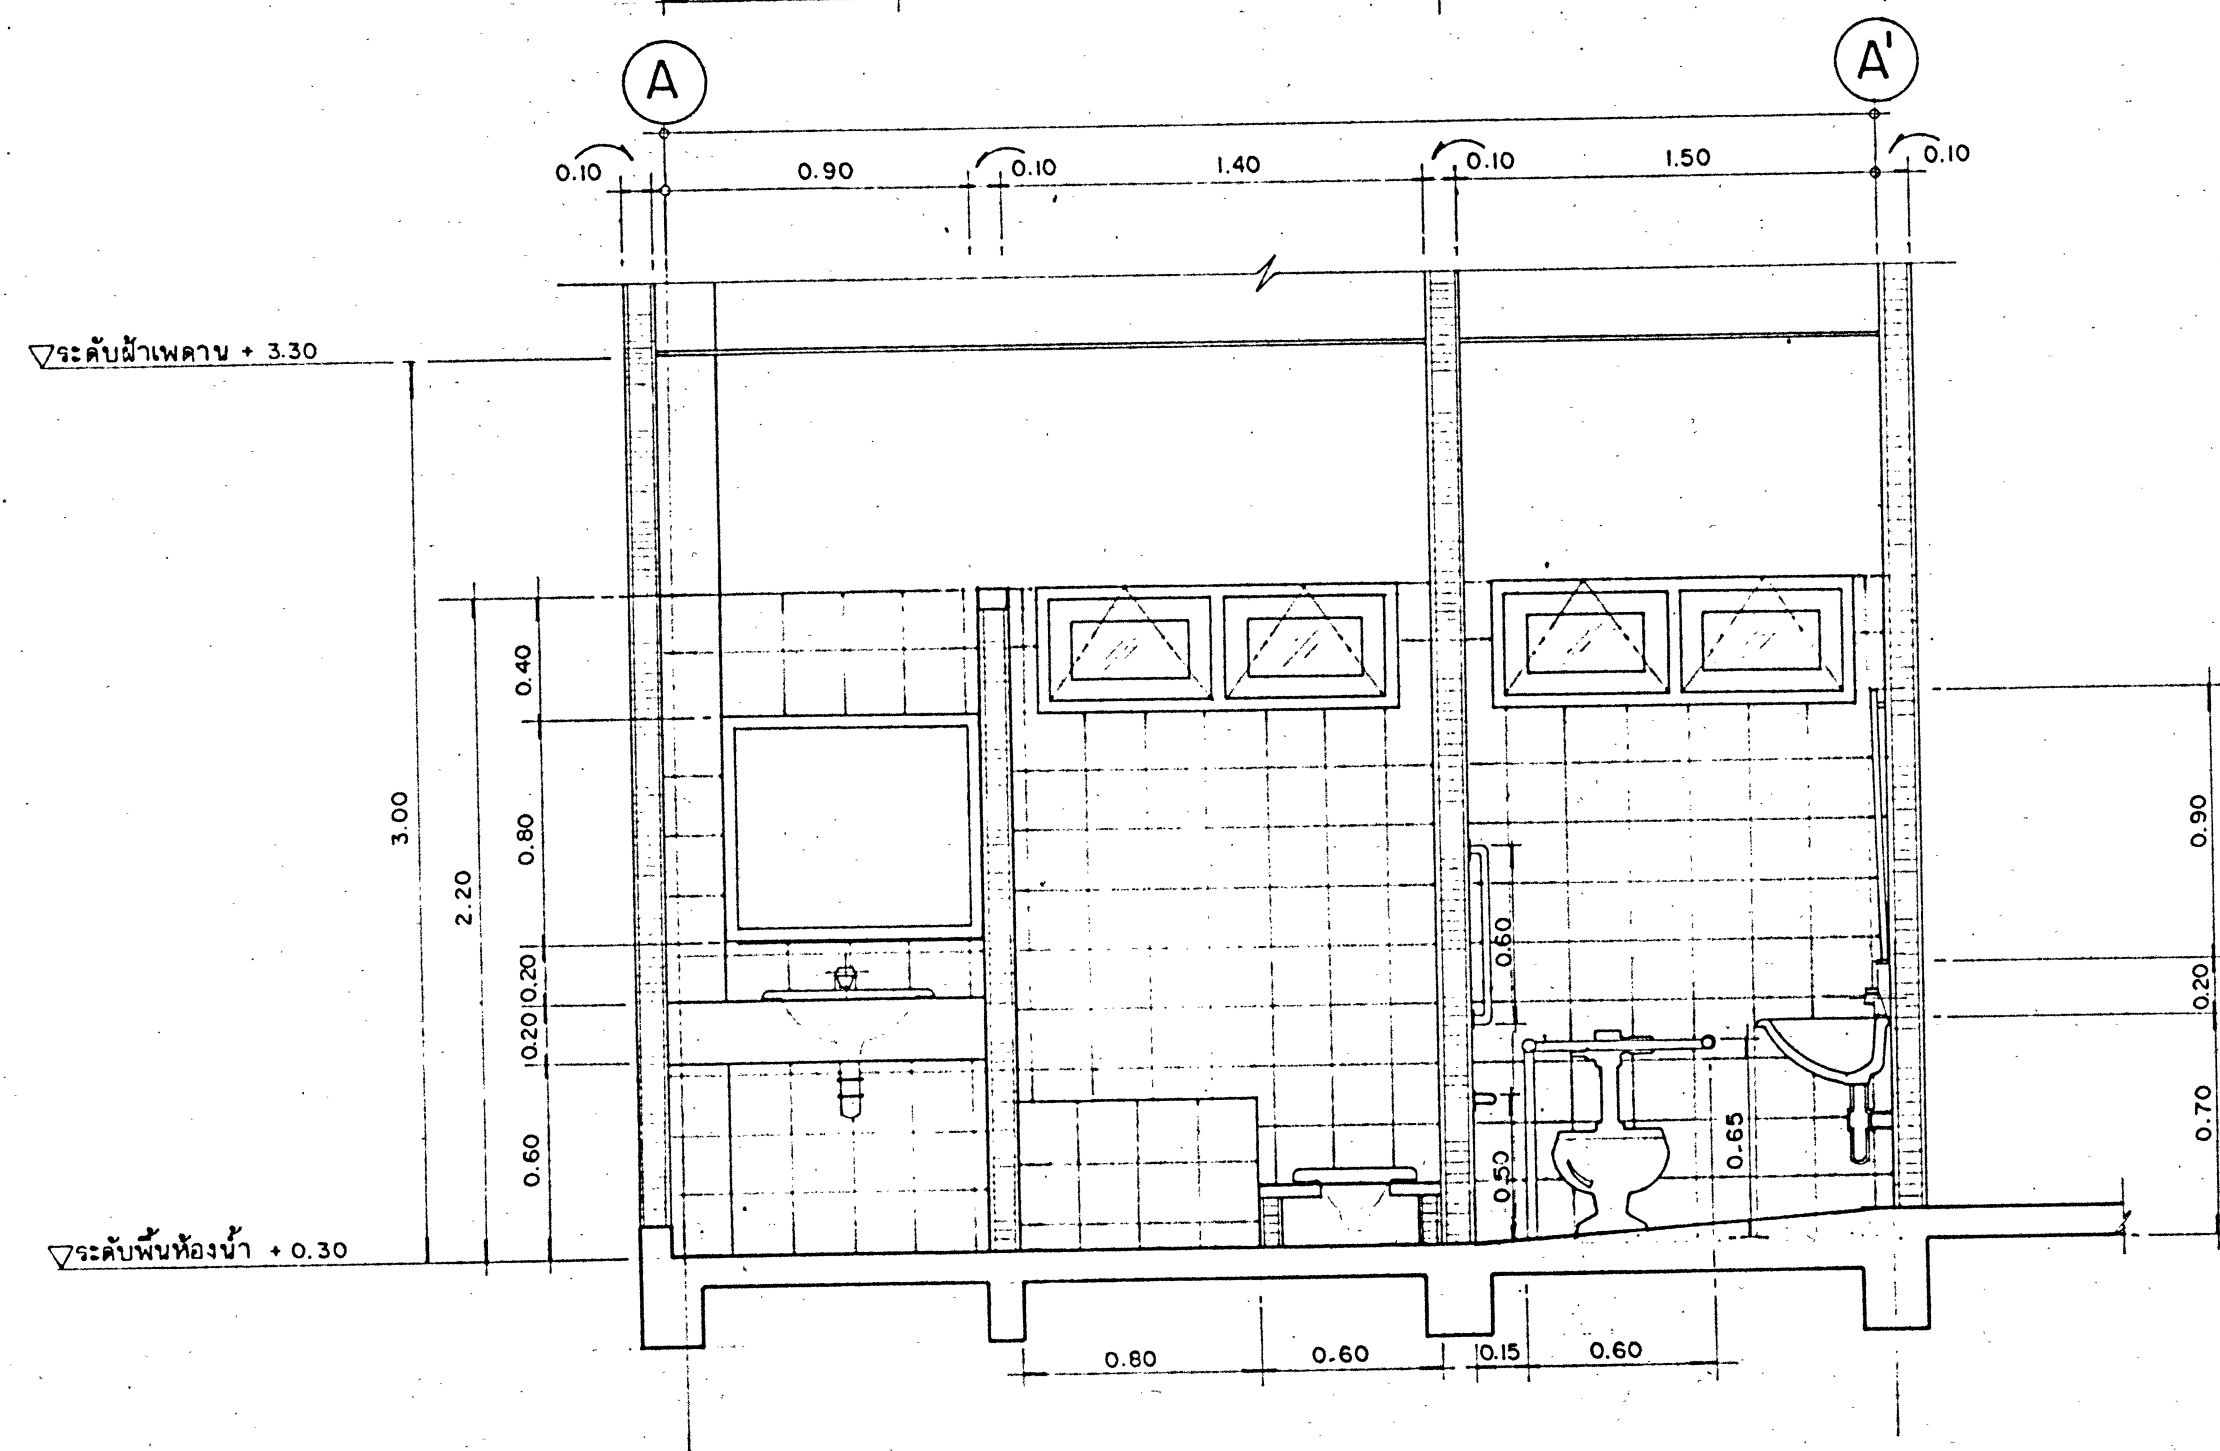

รูปตัด
มาตราส่วน 1:25



DESIGN & CONSTRUCTION DIVISION
DEPARTMENT OF SKILL DEVELOPMENT
MINISTRY OF LABOUR AND SOCIAL WELFARE
KINGDOM OF THAILAND

ARCHITECT

Mr. VICHA THEERANUWATH
Mr. PRINYA NUANG-U-DOM

STRUCTURAL ENGINEER

Mr. SOMPONG BAROONPAN
Mr. BOONKONG THIPPUL

SANITARY ENGINEER

Mr. TORNCAYA NAMNGERN

ELECTRICAL ENGINEER

Mr. JAKARIN KETTO

MECHANICAL ENGINEER

DRAWN BY

THANAPOOM STUDIO
BANGBUATONG NONTABURI TEL. 920-8684

CHECKED

P. Nangorn CHIEF ARCHITECT
T. Namjorn CHIEF ENGINEER
T. Namjorn DIRECTOR

APPROVED BY

DIRECTOR GENERAL

PROJECT ๗๗๐. 5.๖๐
CAMBODIAN THAI SKILL
DEVELOPMENT CENTER

TITLE

รูปตัดห้องน้ำ

DRAWING CODE C-006/06







DRAWING NO. A-12

TOTAL DRAWING 16

REVISION NO. DATE

รายละเอียดอุปกรณ์					
หมายเลข	รายการ	บริษัทผู้ผลิต	รุ่น	สี	หมายเหตุ
1	โถ้วมชักโครกนั่งราบ	KARAT	K-2000	ขาว	
2	โถ้วมชนิดนั่งยอง	KARAT	K-2511	ขาว	
3	โถปัสสาวะชาย	KARAT	K-3200	ขาว	
4	อ่างล้างหน้าแบบฝัง	KARAT	K-1320	ขาว	จัดให้มีอ่างชนิดปากกนดียวคล้ายกันได้
5	อ่างล้างหน้าแบบแขวน	KARAT	K-1220	ขาว	ได้อ่างขนาด 1/2" ทุกตัว
6	ขอบวนน้ำ	-	-		ติดขอบวนชนิด 2 ขด หลังประตูห้องส้วม
7	โถ้วมกระดาษชำระ	KARAT	K-512	ขาว	
8	ส้วมกระดาษชำระ	-	-	ขาว	ทั้งชนิดลอยน้ำ
9	กระเบื้องเคลือบผนัง	-	-		ขนาดไม่น้อยกว่า 0.60 x 0.80 กระเบื้องเคลือบผนัง
10	กระเบื้องเคลือบพื้น	-	-		ขนาด 0.40 x 0.60
11	อ่างล้างจานแบบลอย	-	-	สีมัตต์	พร้อมมีก้นวางข้างอ่าง
FD	รูระบายน้ำทั้ง 3"	-	-	ทองเหลือง	มีกระบอกดักเส้น ทองเหลืองอย่างดี
12	ก๊อมน้ำพุบดเียง	-	-	โครเมียม	

มาตรฐานการติดตั้งอุปกรณ์ทั่วไป

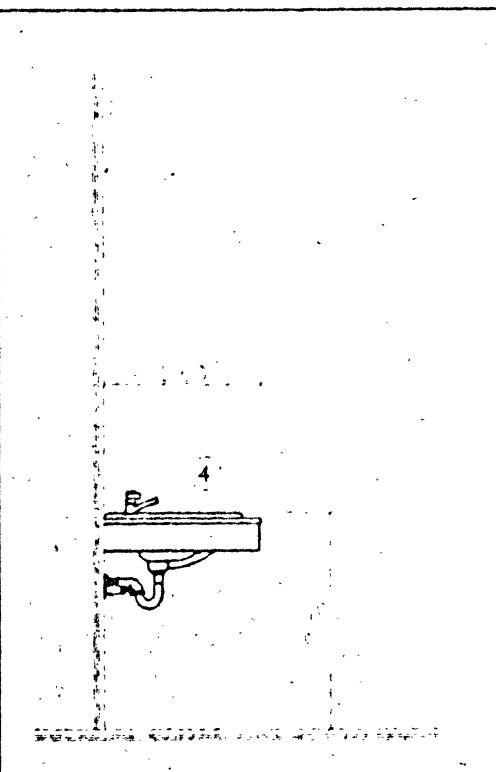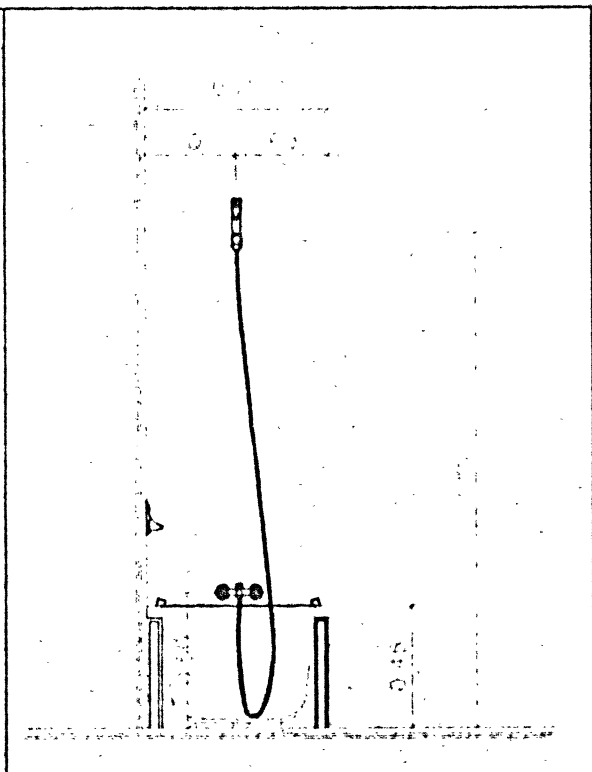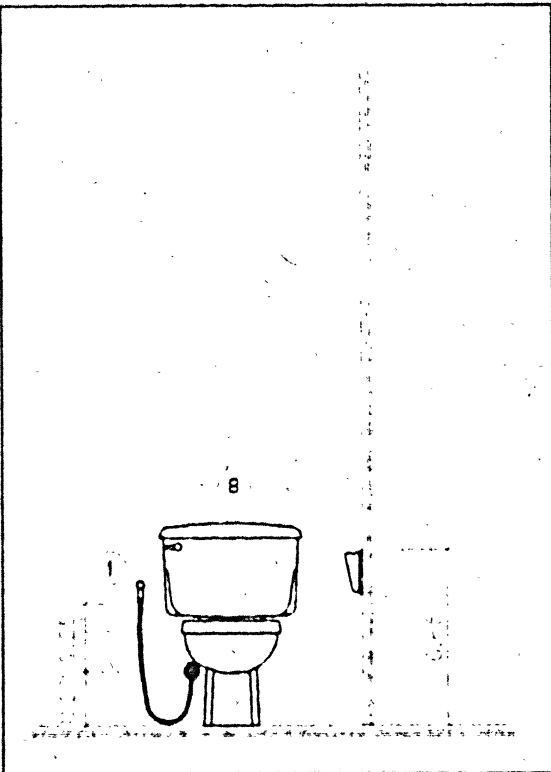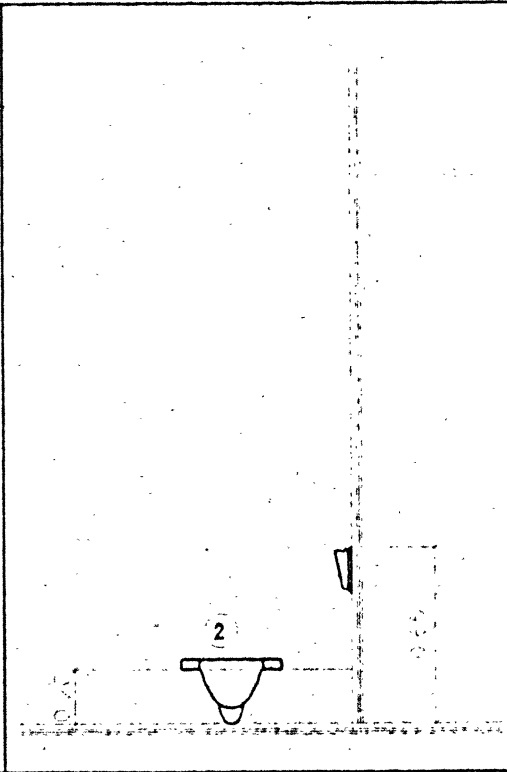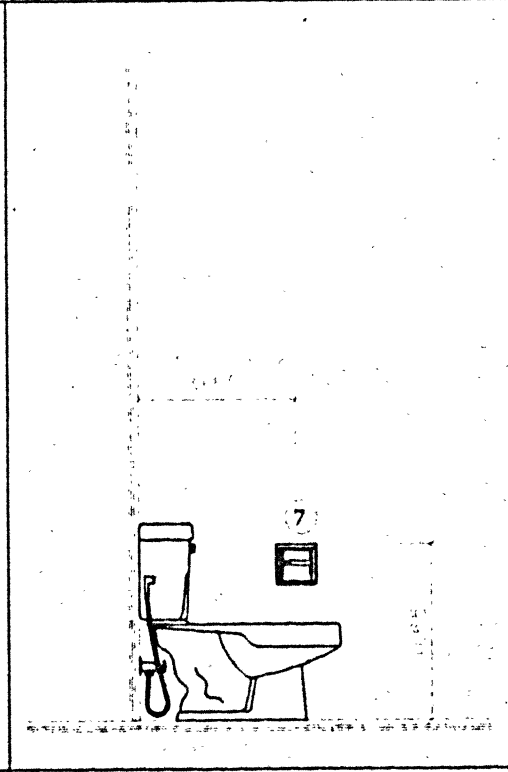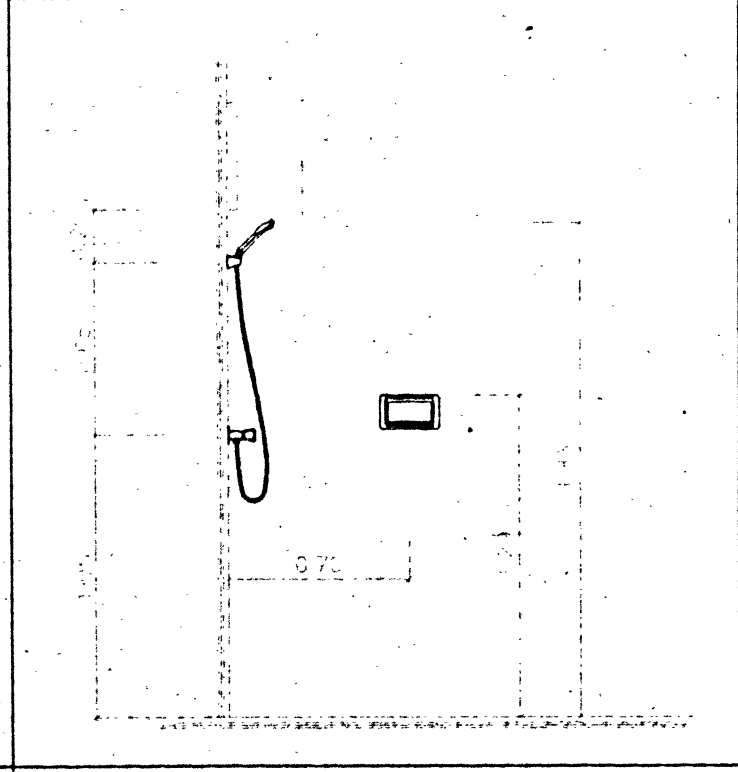					
ระยะการติดตั้งอ่างล้างหน้า	ระยะการติดตั้งอ่างอาบน้ำ	ระยะการติดตั้งชักโครก	ระยะการติดตั้งโถ้วมนั่งยอง	ระยะการติดตั้งโถ้วมกระดาษชำระ	ระยะการติดตั้งชักบัวและที่ใส่สบู่



DESIGN & CONSTRUCTION DIVISION
 DEPARTMENT OF SKILL DEVELOPMENT
 MINISTRY OF LABOUR AND SOCIAL WELFARE
 KINGDOM OF THAILAND

ARCHITECT

Mr. VICHA THEERAAANUWATH
Mr. PRINYA NUANG-U-DOM

STRUCTURAL ENGINEER

Mr. SOMPONG BAROONPAN
Mr. BOONKONG THIPPUL

SANITARY ENGINEER

Mr. TORCHAYA NAMWERN

ELECTRICAL ENGINEER

Mr. JAKARIN KETTO

MECHANICAL ENGINEER

DRAWN BY

THANAPOOM STUDIO
BANGBUATONG NONGTHABURI TEL. 920-6684

CHECKED

P. Nangudom CHIEF ARCHITECT
T. Namgern CHIEF ENGINEER
T. Namgern DIRECTOR

APPROVED BY 

DIRECTOR GENERAL

PROJECT ๘๗๐.5-๔๐๖

CAMBODIAN THAI SKILL DEVELOPMENT CENTER

TITLE


รายการสุขภัณฑ์

DRAWING CODE C-006/06

DRAWING NO. A-13

TOTAL DRAWING 16

REVISION NO. DATE

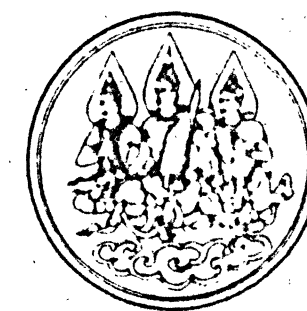

DESIGN & CONSTRUCTION DIVISION
DEPARTMENT OF SKILL DEVELOPMENT
MINISTRY OF LABOUR AND SOCIAL WELFARE
KINGDOM OF THAILAND

ARCHITECT

Mr. VICHA THEERANUWATH
Mr. PRINYA NUANG-U-DOH

STRUCTURAL ENGINEER

Mr. SOMPONG BAROONDAN
Mr. BOONKONG THIPPUL

SANITARY ENGINEER

Mr. TORICHAYA NAMGERN

ELECTRICAL ENGINEER

Mr. JAKARIN KETTO

MECHANICAL ENGINEER

DRAWN BY

THANAPOOM STUDIO
BANGBUATONG NONTABURI TEL. 920-8034

CHECKED

P. Namgorn CHIEF ARCHITECT
T. Namgorn CHIEF ENGINEER
T. Namgorn DIRECTOR

APPROVED BY

[Signature]
DIRECTOR GENERAL

PROJECT

ฝพธ. 5:40/
CAMBODIAN THAI SKILL
DEVELOPMENT CENTER

TITLE

แบบขยายประตูหน้าต่าง

DRAWING CODE

C-006/06

DRAWING NO.


A-14

TOTAL DRAWING


16

REVISION NO.


DATE

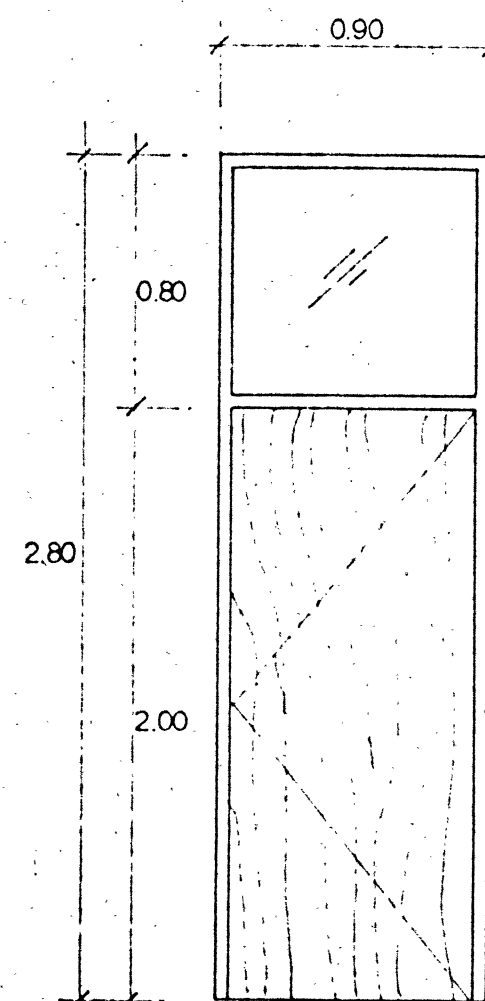


1

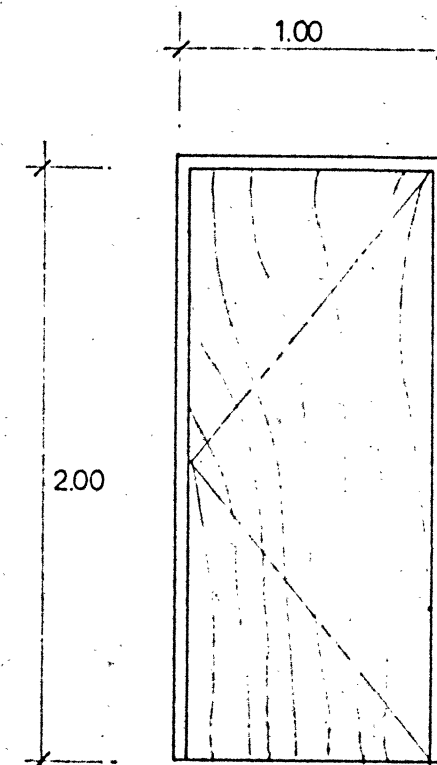


2

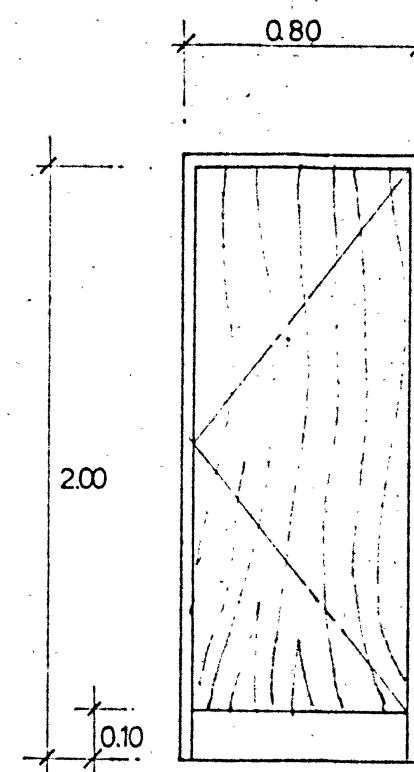


3

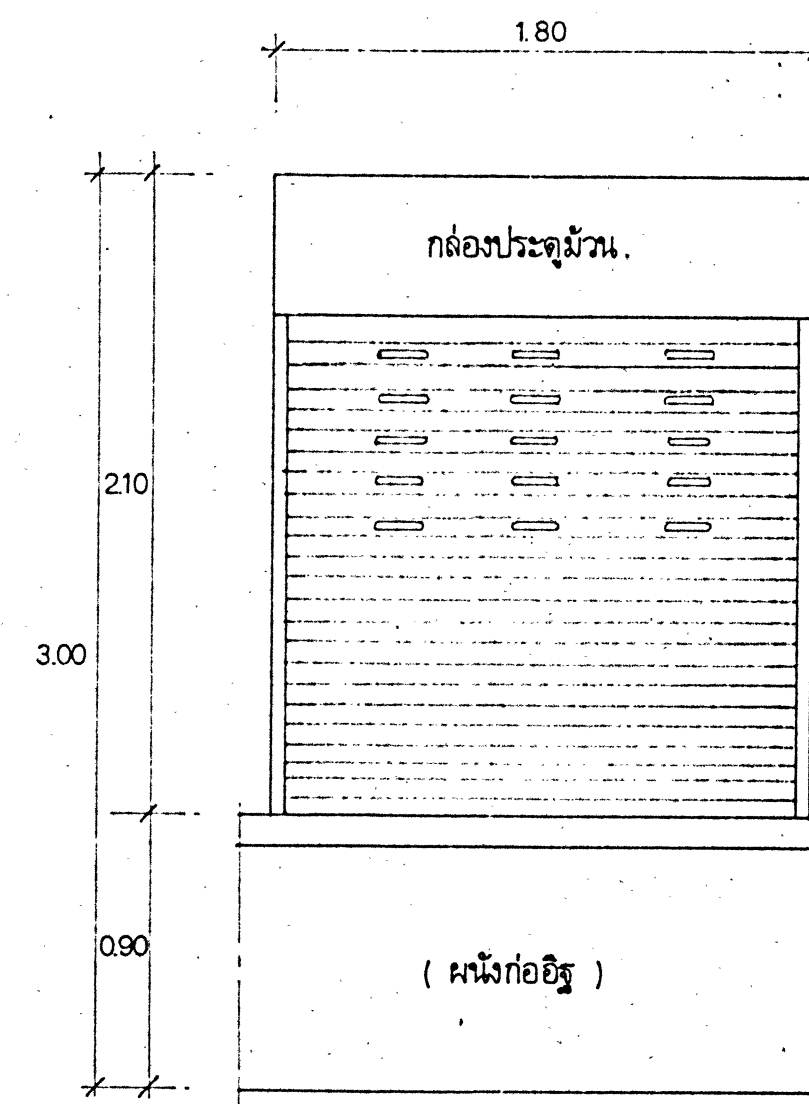


4

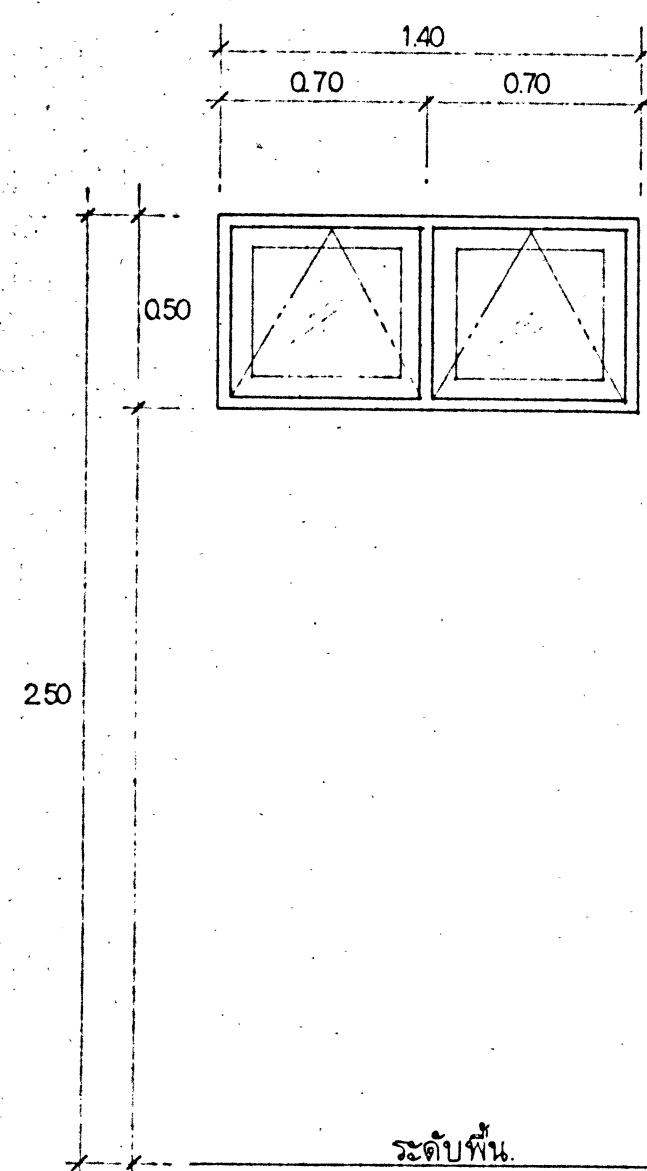

1

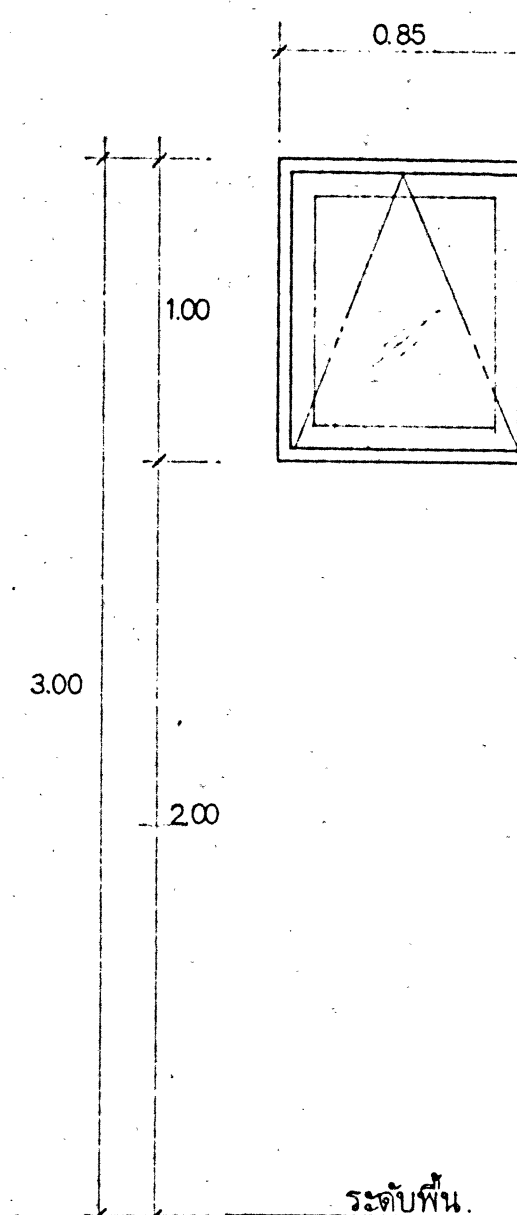


2

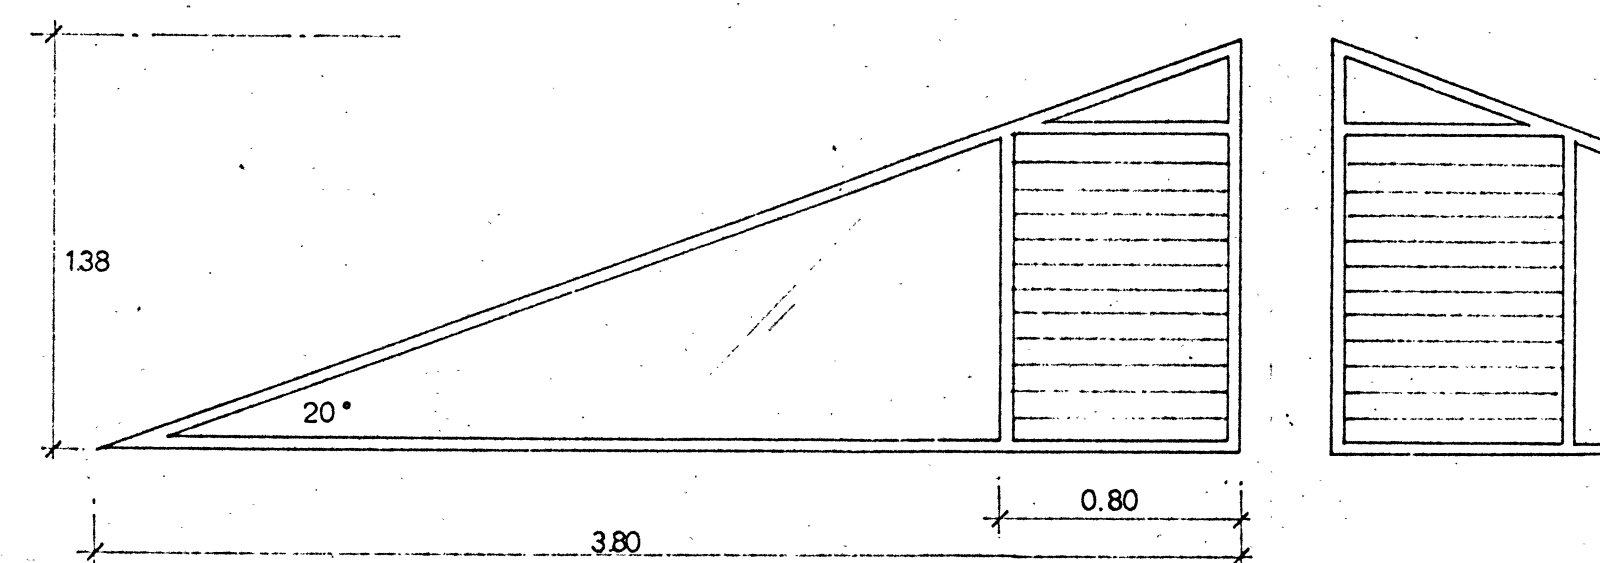

3

รายละเอียดประตู - หน้าต่าง

รายละเอียด		หมายเลขประตู																หมายเลขหน้าต่าง																หมายเหตุ
		ป 1	ป 2	ป 3	ป 4	ป 5	ป 6	ป 7	ป 8	ป 9	ป 10	ป 11	ป 12	ป 13	ป 14	ป 15	ป 16	น 1	น 2	น 3	น 4	น 5	น 6	น 7	น 8	น 9	น 10	น 11	น 12	น 13	น 14	น 15	น 16	
ชนิด	บานไม้ บานไม้เหล็ก บานเหล็ก บานเหล็ก บานเหล็ก บานเหล็ก บานเหล็ก บานเหล็ก บานเหล็ก บานเหล็ก																																	
	บานไม้ บานไม้เหล็ก บานเหล็ก บานเหล็ก บานเหล็ก บานเหล็ก บานเหล็ก บานเหล็ก บานเหล็ก บานเหล็ก																																	
วงกบ	อลูมิเนียมบาน 2" x 4" หน้า 2 มม. อลูมิเนียมบาน 2" x 4" หน้า 2 มม. อลูมิเนียมบาน 2" x 4" หน้า 2 มม. ไม้เนื้อแข็ง 2" x 4" ไม้เนื้อแข็ง 2" x 4" เหล็ก																																	
	อลูมิเนียมบาน 2" x 4" หน้า 2 มม. อลูมิเนียมบาน 2" x 4" หน้า 2 มม. อลูมิเนียมบาน 2" x 4" หน้า 2 มม. ไม้เนื้อแข็ง 1" x 4" เหล็ก																																	
กรอบบาน	อลูมิเนียมบาน 2" x 4" หน้า 2 มม. อลูมิเนียมบาน 2" x 4" หน้า 2 มม. อลูมิเนียมบาน 2" x 4" หน้า 2 มม. ไม้เนื้อแข็ง 1" x 4" เหล็ก																																	
	อลูมิเนียมบาน 2" x 4" หน้า 2 มม. อลูมิเนียมบาน 2" x 4" หน้า 2 มม. อลูมิเนียมบาน 2" x 4" หน้า 2 มม. ไม้เนื้อแข็ง 1" x 4" เหล็ก																																	
ลูกพับ	กระจกสีหน้าหนา 12 มม. กระจกสีหน้าหนา 6 มม. กระจกใสหน้าหนา 6 มม. เหล็กกระจกสีหน้าหนา 6 มม. กว้าง 4 เหล็กกระจกสีหน้าหนา 4 มม. กว้าง 4 เหล็กไม้เนื้อแข็ง 1.5 หน้า 0.5 มม. ไม้เนื้อแข็งหน้าหนา PVC กระจกสีหน้าหนา 6 มม.																																	
	กระจกสีหน้าหนา 12 มม. กระจกสีหน้าหนา 6 มม. กระจกใสหน้าหนา 6 มม. เหล็กกระจกสีหน้าหนา 6 มม. กว้าง 4 เหล็กกระจกสีหน้าหนา 4 มม. กว้าง 4 เหล็กไม้เนื้อแข็ง 1.5 หน้า 0.5 มม. ไม้เนื้อแข็งหน้าหนา PVC กระจกสีหน้าหนา 6 มม.																																	
อุปกรณ์ยึดบาน	อุปกรณ์รับแรงกดอลูมิเนียมบานหน้าต่างชนิดมือหมุนหรือค้ำยัน บานพับเหล็กบานหน้าต่างบาน PVC (อุปกรณ์บานหน้าต่าง DEAD LOCK ชนิด MORTISE DEAD LOCK ใช้ยึดประตูหน้าต่าง) FITTING ครบชุด มีชุดพับ Fitting อุปกรณ์เป็นชุด (อุปกรณ์บานหน้าต่าง) ROLLER PUTTY ใช้ STRUCTURAL SILICONE ลบริ้ว																																	
	อุปกรณ์รับแรงกดอลูมิเนียมบานหน้าต่างชนิดมือหมุนหรือค้ำยัน บานพับเหล็กบานหน้าต่างบาน PVC (อุปกรณ์บานหน้าต่าง DEAD LOCK ชนิด MORTISE DEAD LOCK ใช้ยึดประตูหน้าต่าง) FITTING ครบชุด มีชุดพับ Fitting อุปกรณ์เป็นชุด (อุปกรณ์บานหน้าต่าง) ROLLER PUTTY ใช้ STRUCTURAL SILICONE ลบริ้ว																																	
มือจับกลอน	กลอนอลูมิเนียม 3" หน้าหนา บานประตู SWITCH WALLS มือจับอลูมิเนียมหน้าหนา 4" หน้าหนา มือจับกลอนเหล็กในชุดเดียวกัน																																	
	กลอนอลูมิเนียม 3" หน้าหนา บานประตู SWITCH WALLS มือจับอลูมิเนียมหน้าหนา 4" หน้าหนา มือจับกลอนเหล็กในชุดเดียวกัน																																	
กุญแจ	คีย์ กุญแจมือเปิดประตู พร้อมกลอน 2" หน้าหนา กุญแจมือเปิดประตู																																	
	คีย์ กุญแจมือเปิดประตู พร้อมกลอน 2" หน้าหนา กุญแจมือเปิดประตู																																	
	สีน้ำมัน สีน้ำมัน																																	
	สีน้ำมัน สีน้ำมัน																																	

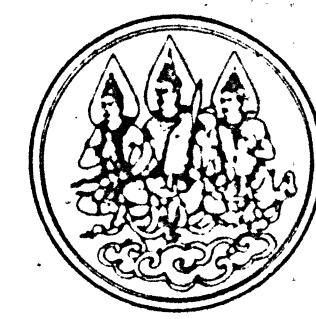

DESIGN & CONSTRUCTION DIVISION
DEPARTMENT OF SKILL DEVELOPMENT
MINISTRY OF LABOUR AND SOCIAL WELFARE
KINGDOM OF THAILAND

ARCHITECT
Mr. VICHAI THEERANUWATH
Mr. PRINYA NUANG-U-DOM

STRUCTURAL ENGINEER
Mr. SOMPONG BAROONPAN
Mr. BOONKONG THIPPUL

SANITARY ENGINEER
Mr. TORCHAYA NAMNERN

ELECTRICAL ENGINEER
Mr. JAKARIN KETTO

MECHANICAL ENGINEER

DRAWN BY
THANAPOOM STUDIO
BANGBUATONG NONGTHABURI TEL. 920-8684

CHECKED
P. Namngun CHIEF ARCHITECT
T. Namngun CHIEF ENGINEER
T. Namngun DIRECTOR

APPROVED BY *[Signature]*
DIRECTOR GENERAL

PROJECT *สพอ. 5-407*
**CAMBODIAN THAI SKILL
DEVELOPMENT CENTER**



TITLE
รายการประตู หน้าต่าง

DRAWING CODE **C-006/06**

DRAWING NO. **A-15**

TOTAL DRAWING **16**

REVISION NO. DATE

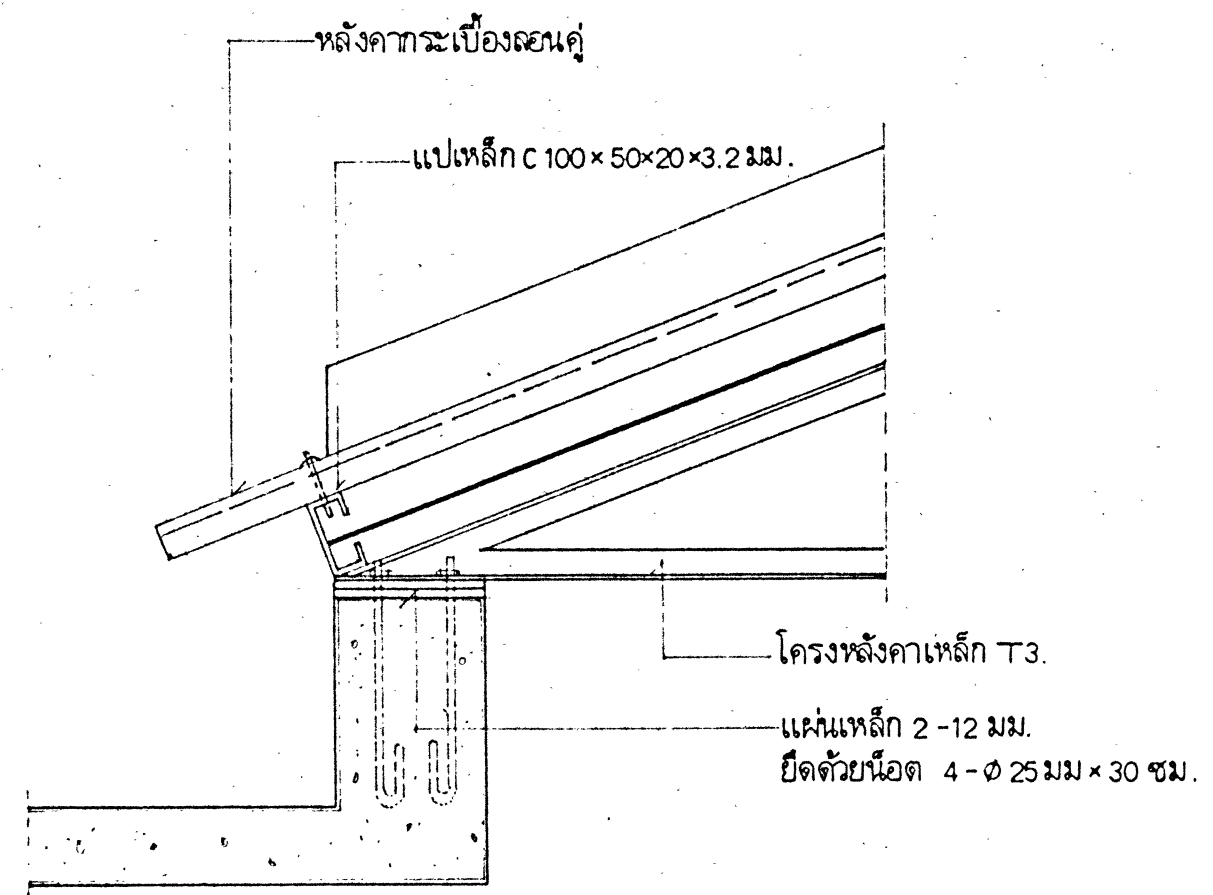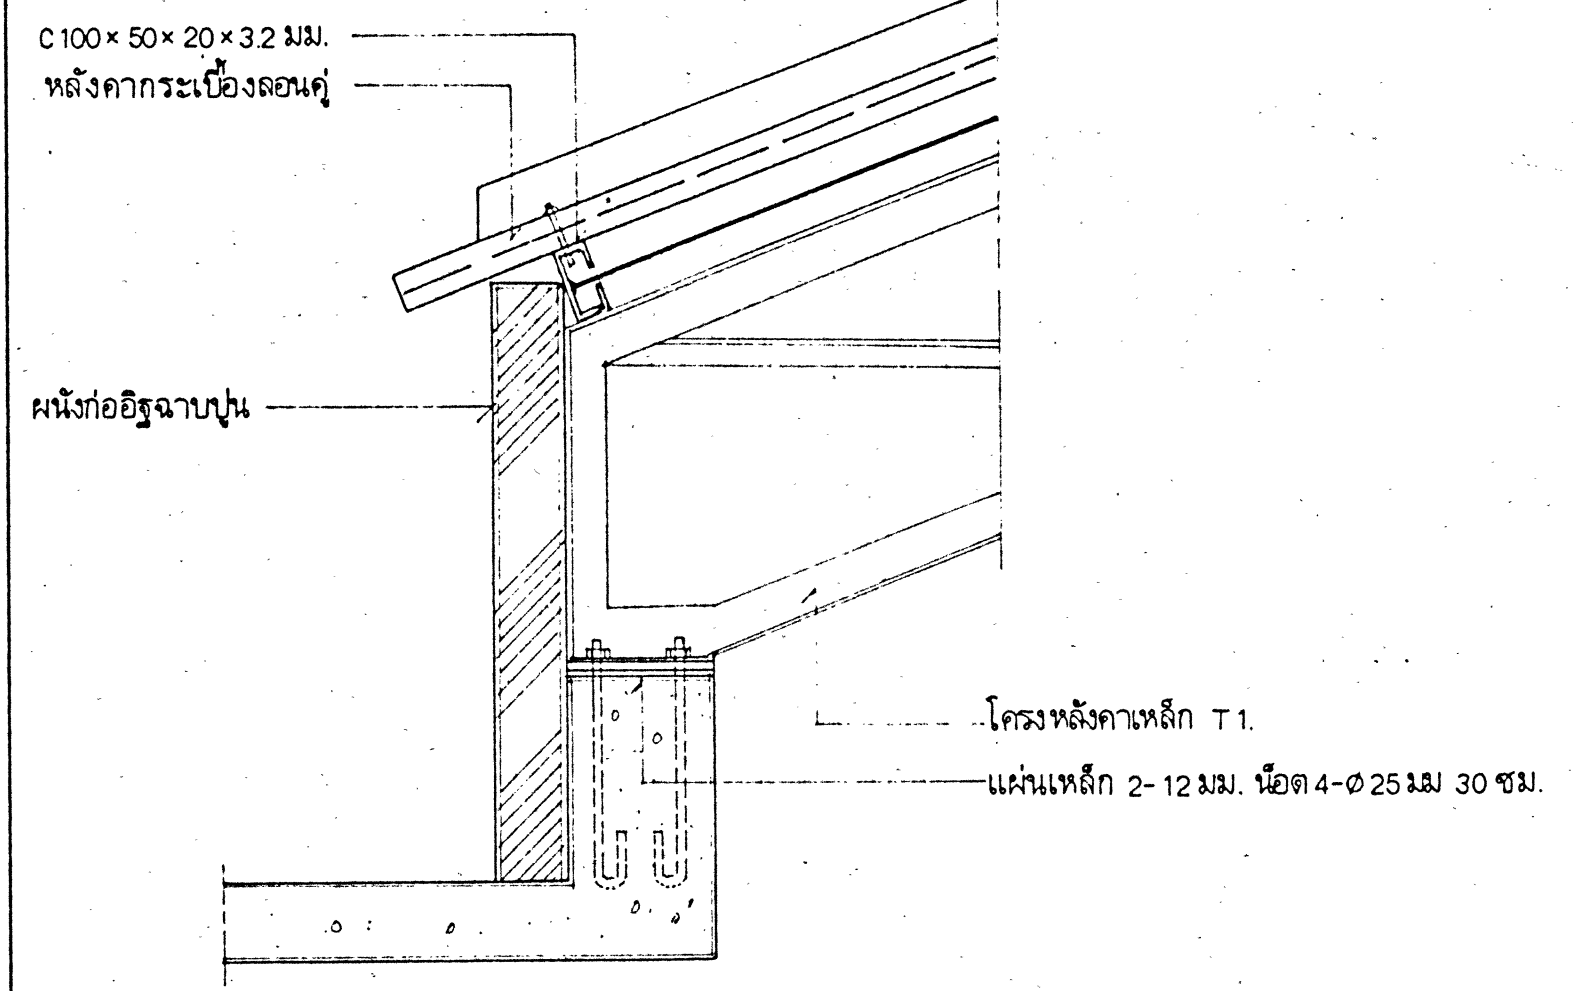


แบบขยาย 1.
มาตราส่วน 1 : 10


แบบขยาย 2.
มาตราส่วน 1 : 10

PYRAMID DOME


A cm	B cm	H cm	Thickness mm	Price B/PC.
60	70	25	4	1,600-
80	90	30	4	2,350-
100	110	35	5	3,340-
120	130	40	5	4,950-
150	160	45	6	6,800-

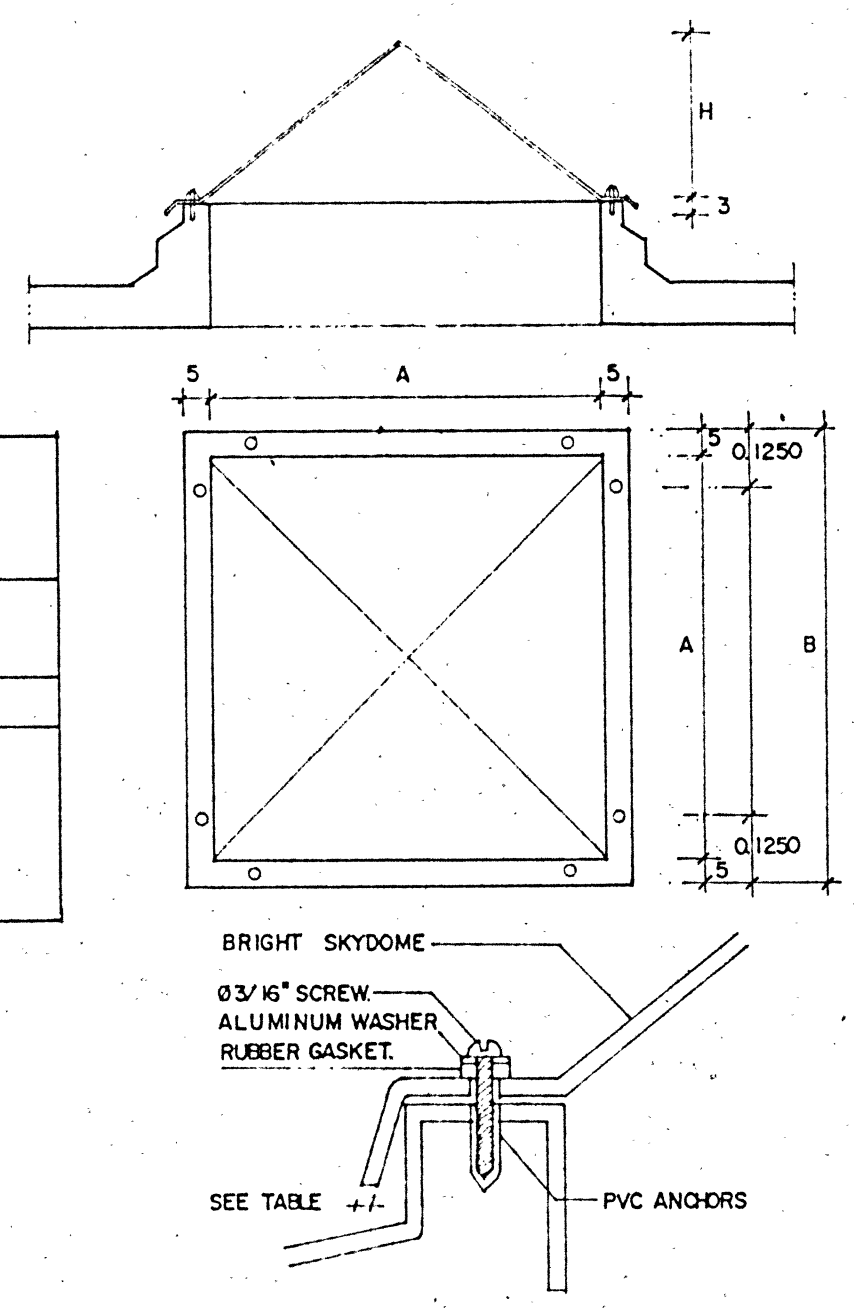

DETAIL PYRAMID DOME

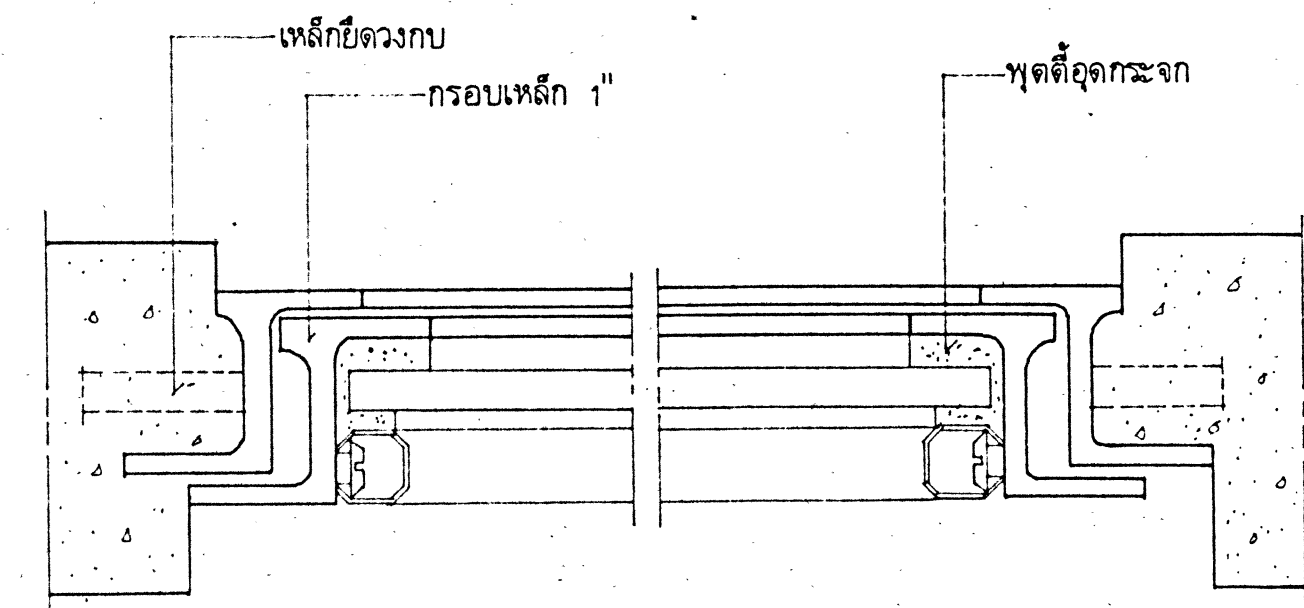

SECTION 1-1

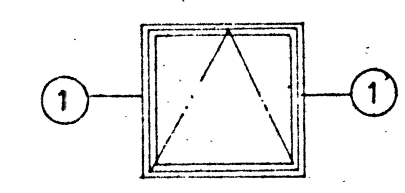

ตัวอย่างบานหน้าต่างเหล็ก



DESIGN & CONSTRUCTION DIVISION
DEPARTMENT OF SKILL DEVELOPMENT
MINISTRY OF LABOUR AND SOCIAL WELFARE
KINGDOM OF THAILAND

ARCHITECT
MR. VICHAI THEERAKUMMAH
MR. PRINYA NUANG-U-THAI

STRUCTURAL ENGINEER
MR. SOMPONG BAROONPAN
MR. BOONKONG THIPPUL

SANITARY ENGINEER
MR. TONCHAYA NAMWERN

ELECTRICAL ENGINEER
MR. JAKARIN KETTO

MECHANICAL ENGINEER

DRAWN BY
THANAPOOM STUDIO
BANGBUATONG NONTABURI 2,10,1004

CHECKED
P. Namwern CHIEF ARCHITECT
T. Namwern CHIEF ENGINEER
T. Namwern DIRECTOR

APPROVED BY
[Signature]
DIRECTOR GENERAL

PROJECT ๕๗๐. ๕๗๐
CAMBODIAN THAI SKILL DEVELOPMENT CENTER

TITLE
ขยายช่องแสงสว่างหลังคา

DRAWING CODE C-006/96

DRAWING NO. A-16

TOTAL DRAWING 16

REVISION NO. **DATE**



DESIGN & CONSTRUCTION DIVISION
DEPARTMENT OF SKILL DEVELOPMENT
MINISTRY OF LABOUR AND SOCIAL WELFARE
KINGDOM OF THAILAND

ARCHITECT

Mr. VICHA THEERANILWATH
Mr. PRINYA NUANG-U-DOM

STRUCTURAL ENGINEER

Mr. SOMPONG BAROONPAN
Mr. BOONKONG THIPPUL

SANITARY ENGINEER

Mr. TORCHAYA NAMNGERN

ELECTRICAL ENGINEER

Mr. JAKARIN KETTO

MECHANICAL ENGINEER

DRAWN BY

THANAPOOM STUDIO
BANGBUATONG NONTABURI TEL. 920-PC84

CHECKED

P. Namngern CHIEF ARCHITECT
T. Namngern CHIEF ENGINEER
T. Namngern DIRECTOR

APPROVED BY

[Signature]
DIRECTOR GENERAL

PROJECT ๘๗๐.๕:๕๐๖
**CAMBODIAN THAI SKILL
DEVELOPMENT CENTER**

TITLE


แปลนโครงสร้างชั้นล่าง

DRAWING CODE C-006/06


DRAWING NO. S-01

TOTAL DRAWING 16

REVISION NO. DATE

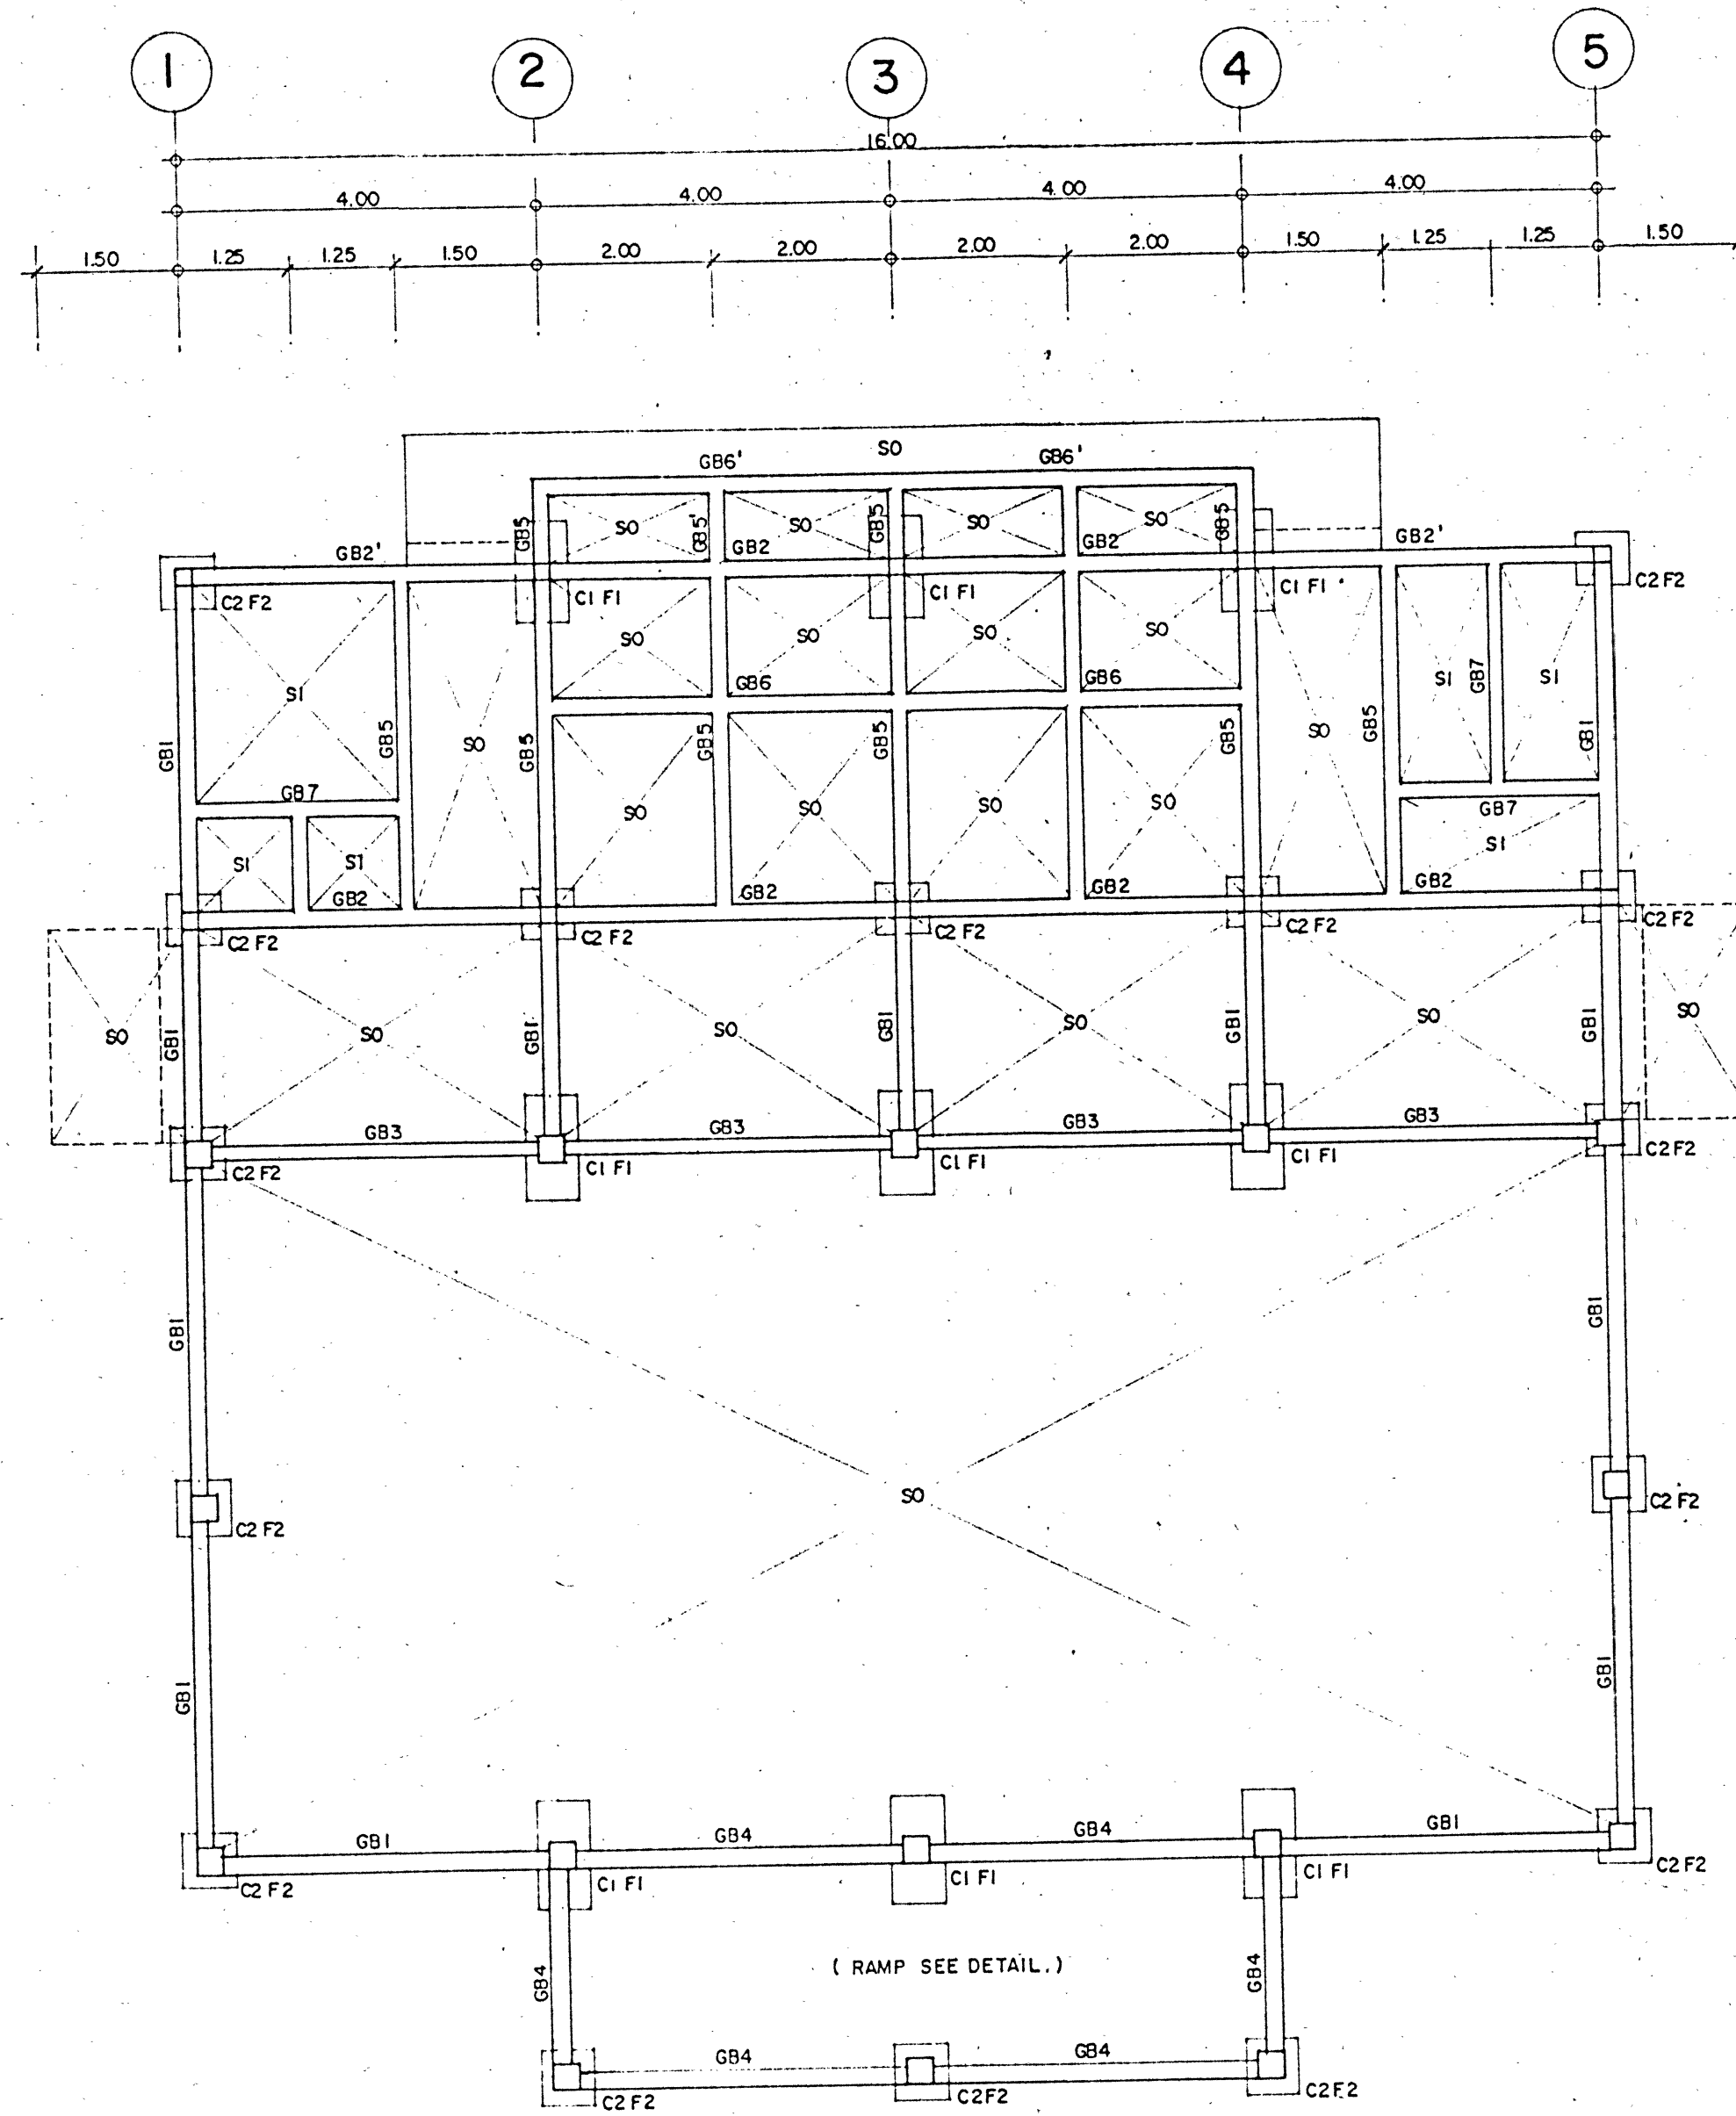

แปลนโครงสร้างพื้นชั้นล่าง
มาตราส่วน 1 : 75

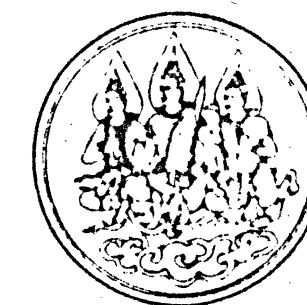

DESIGN & CONSTRUCTION DIVISION
DEPARTMENT OF SKILL DEVELOPMENT
MINISTRY OF LABOUR AND SOCIAL WELFARE
KINGDOM OF THAILAND

ARCHITECT

Mr. VICHA THEERANUWATH
Mr. PHINYA NUANG-U-DOM

STRUCTURAL ENGINEER

Mr. SOMPONG BAROONPAN
Mr. BOONKONG THIPPUL

SANITARY ENGINEER

Mr. TORNGHAYA NAMNGERN

ELECTRICAL ENGINEER

Mr. JAKARIN KETTO

MECHANICAL ENGINEER

DRAWN BY

THANAPOOM STUDIO
BANGBUATONG NONTABURI TEL. 920-8684

CHECKED

P. Namgorn CHIEF ARCHITECT
T. Namgorn CHIEF ENGINEER
T. Namgorn DIRECTOR

APPROVED BY *[Signature]*
DIRECTOR GENERAL

PROJECT *รพ. 5: ๒๐๖*
**CAMBODIAN THAI SKILL
DEVELOPMENT CENTER**

TITLE



แบบขยายคานรับโครงสร้างค

DRAWING CODE C-006/06


DRAWING NO. S-02

TOTAL DRAWING 11

REVISION NO. DATE

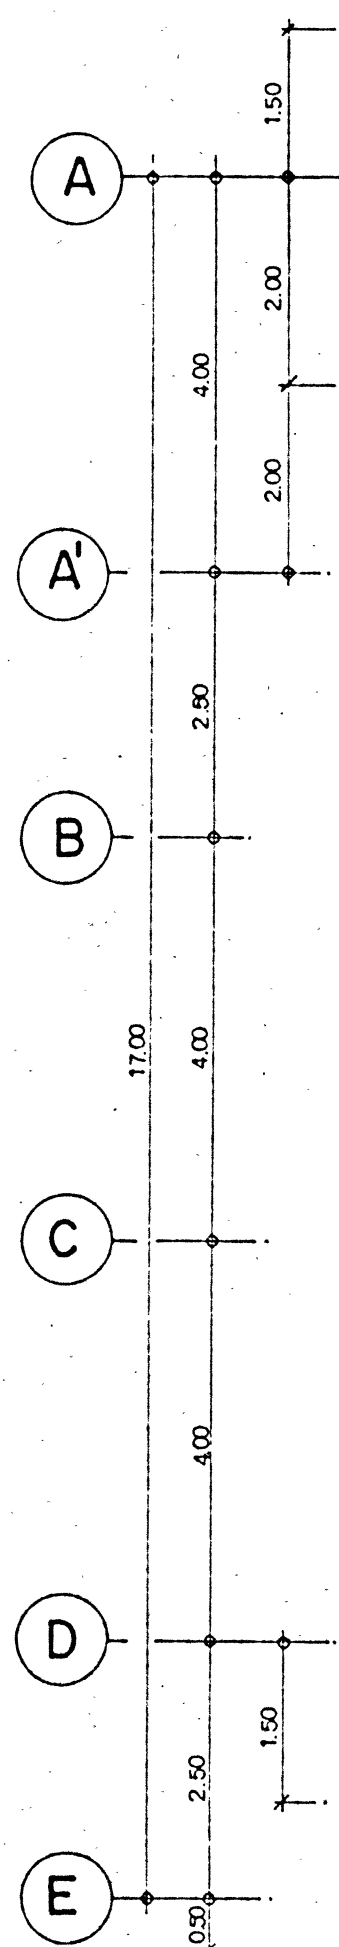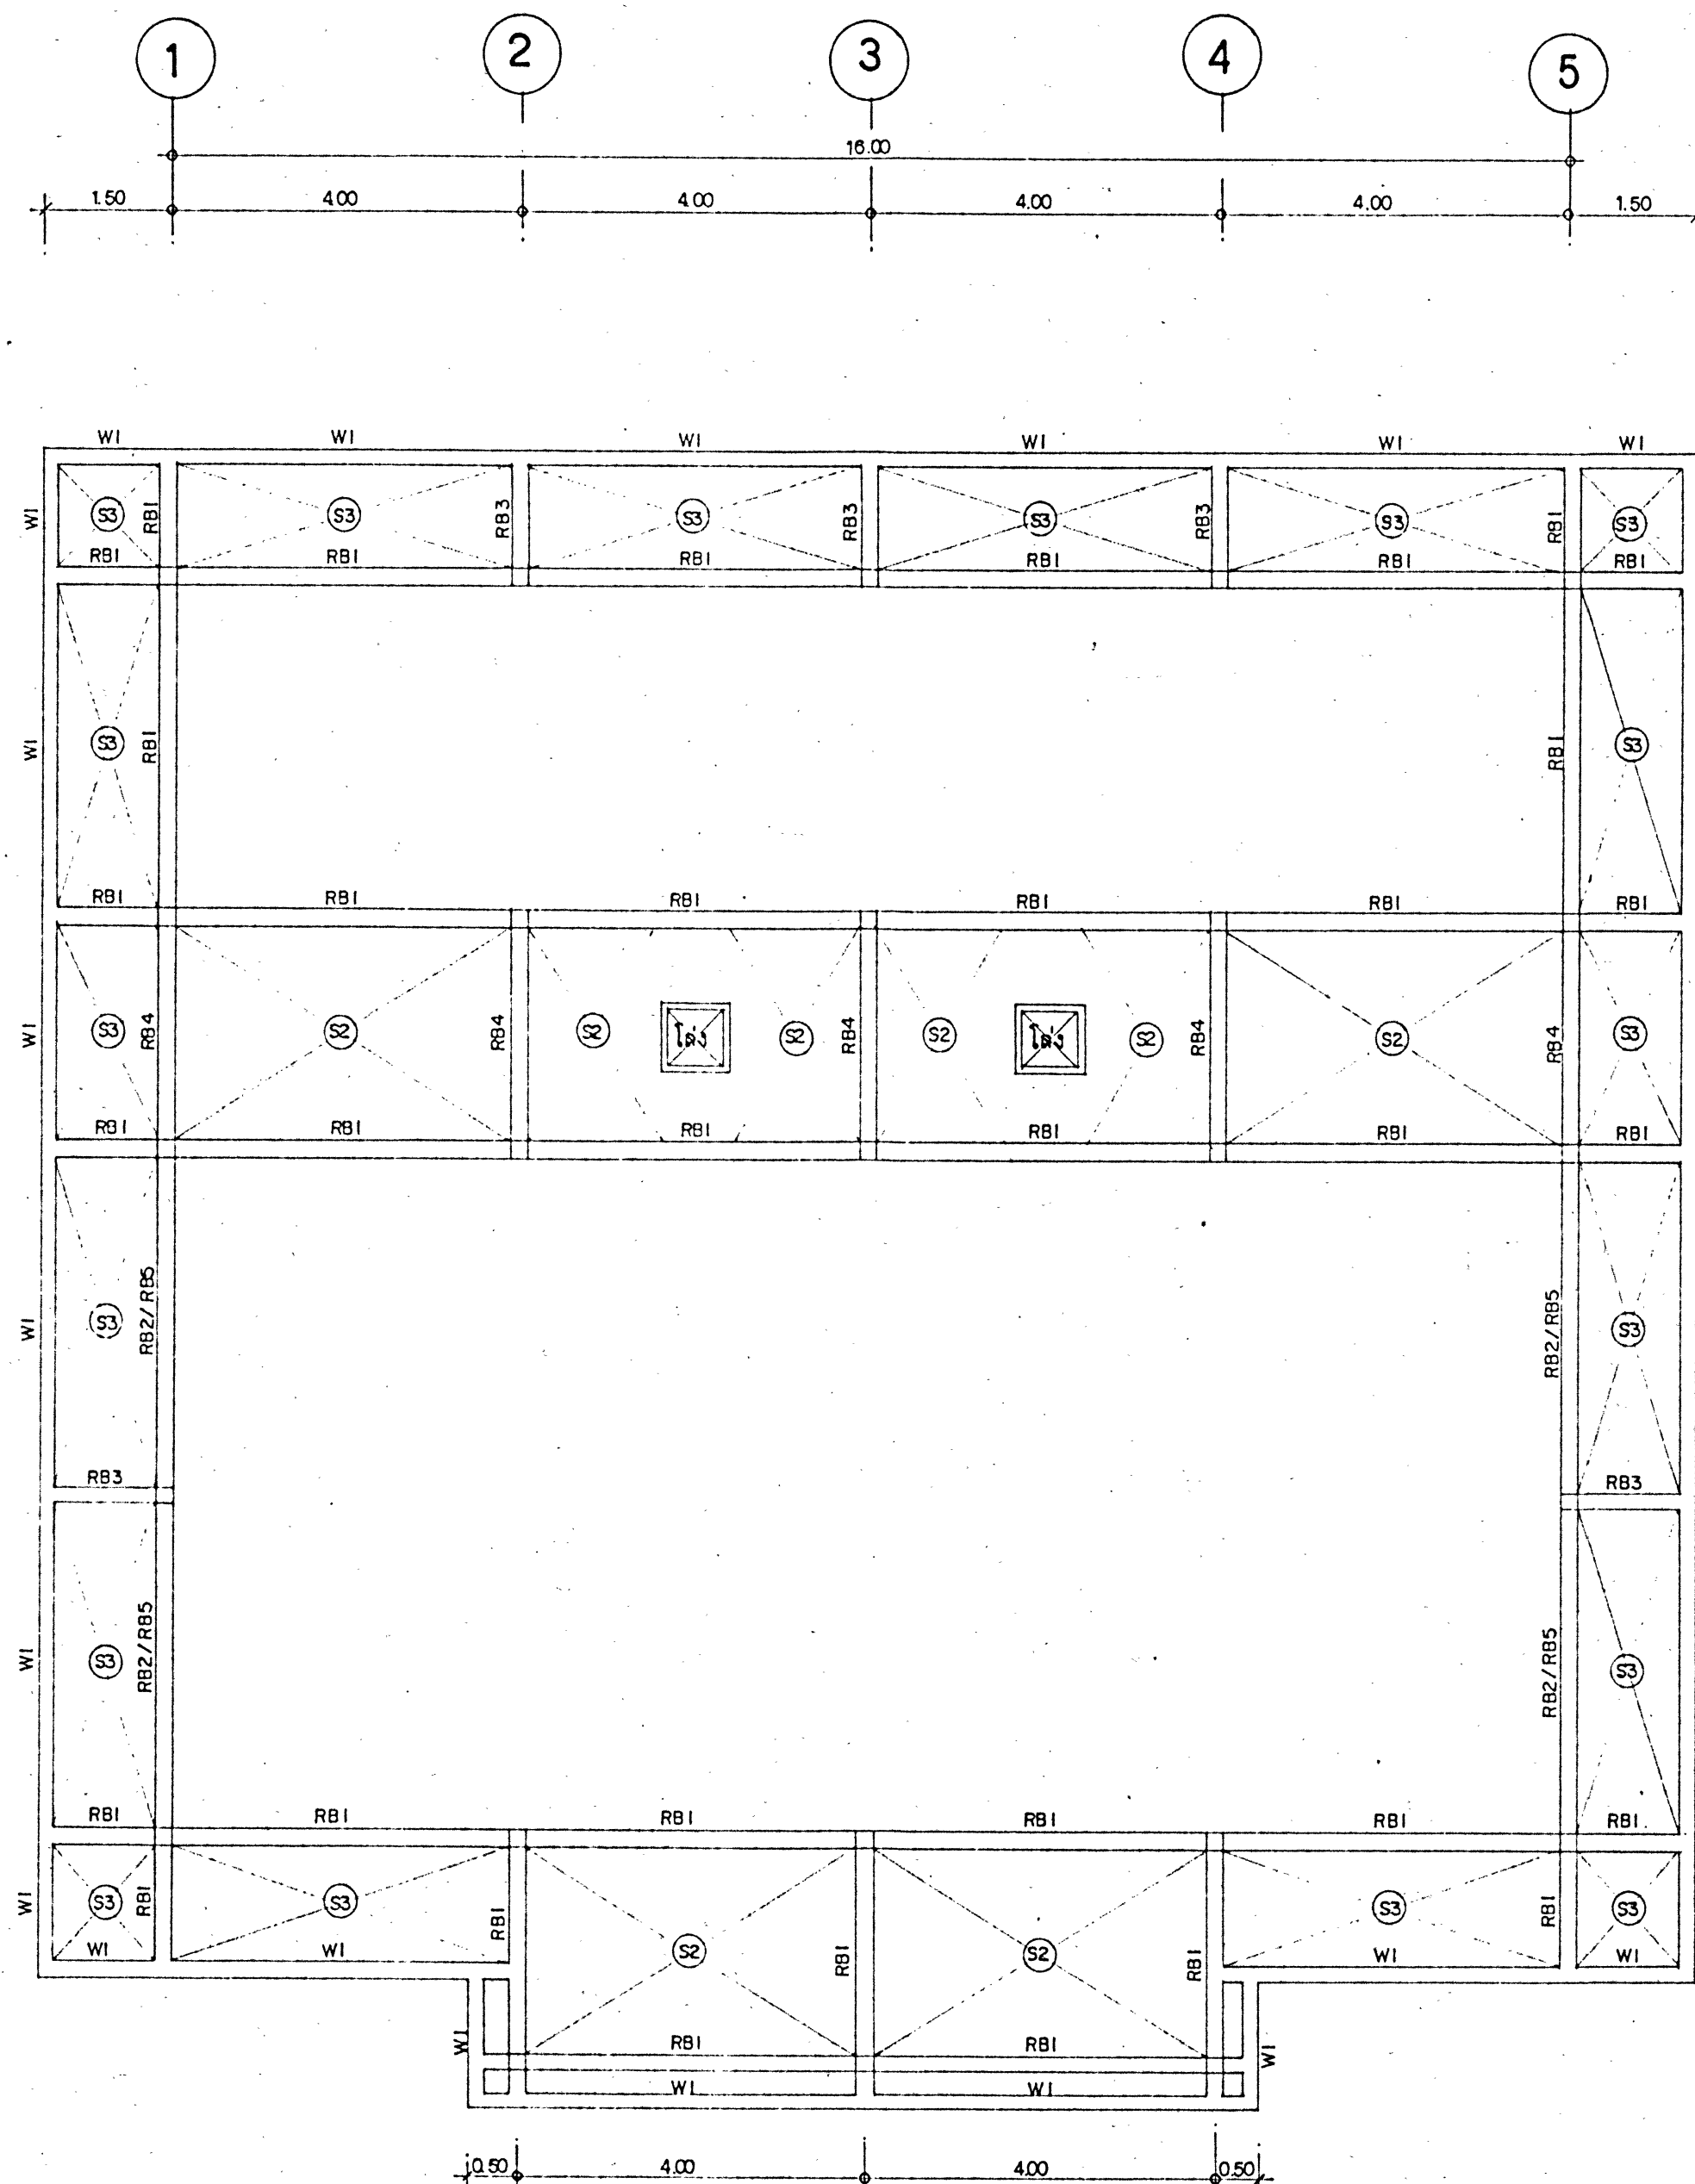

แปลนคานรับโครงสร้างค
มาตราส่วน 1 : 75

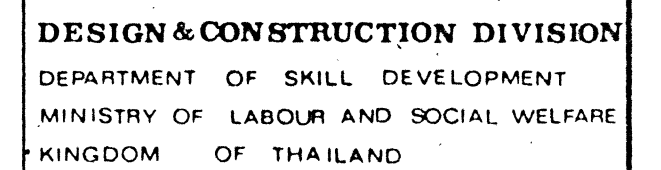

Mr. VICHA THEERAA NUWATH
Mr. PRINYA NUANG-U-DOM

Mr. SOMPONG BAROONPAN
Mr. BOONKONG THIPPUL

SANITARY ENGINEER
Mr. TORNCHAYA NAMNGERN

ELECTRICAL ENGINEER

Mr. JAKARIN KETTO

DRAWN BY
THANAPOOM STUDIO
BANGBUATONG NONTHABURI TEL. 920-8684

CHECKED

<u>P. Namergem</u>	CHIEF ARCHITECT
<u>T. Namergem</u>	CHIEF ENGINEER
<u>T. Namergem</u>	DIRECTOR

APPROVED BY [Signature]
DIRECTOR GENERAL

PROJECT *AWO-32607*
CAMBODIAN THAI SKILL
DEVELOPMENT CENTER

TITLE


แปลนโครงหลังคา

DRAWING	CODE	C-006/06
---------	------	----------


DRAWING NO. S-03

TOTAL	DRAWING	16
-------	---------	----

REVISION	NO.	DATE
----------	-----	------

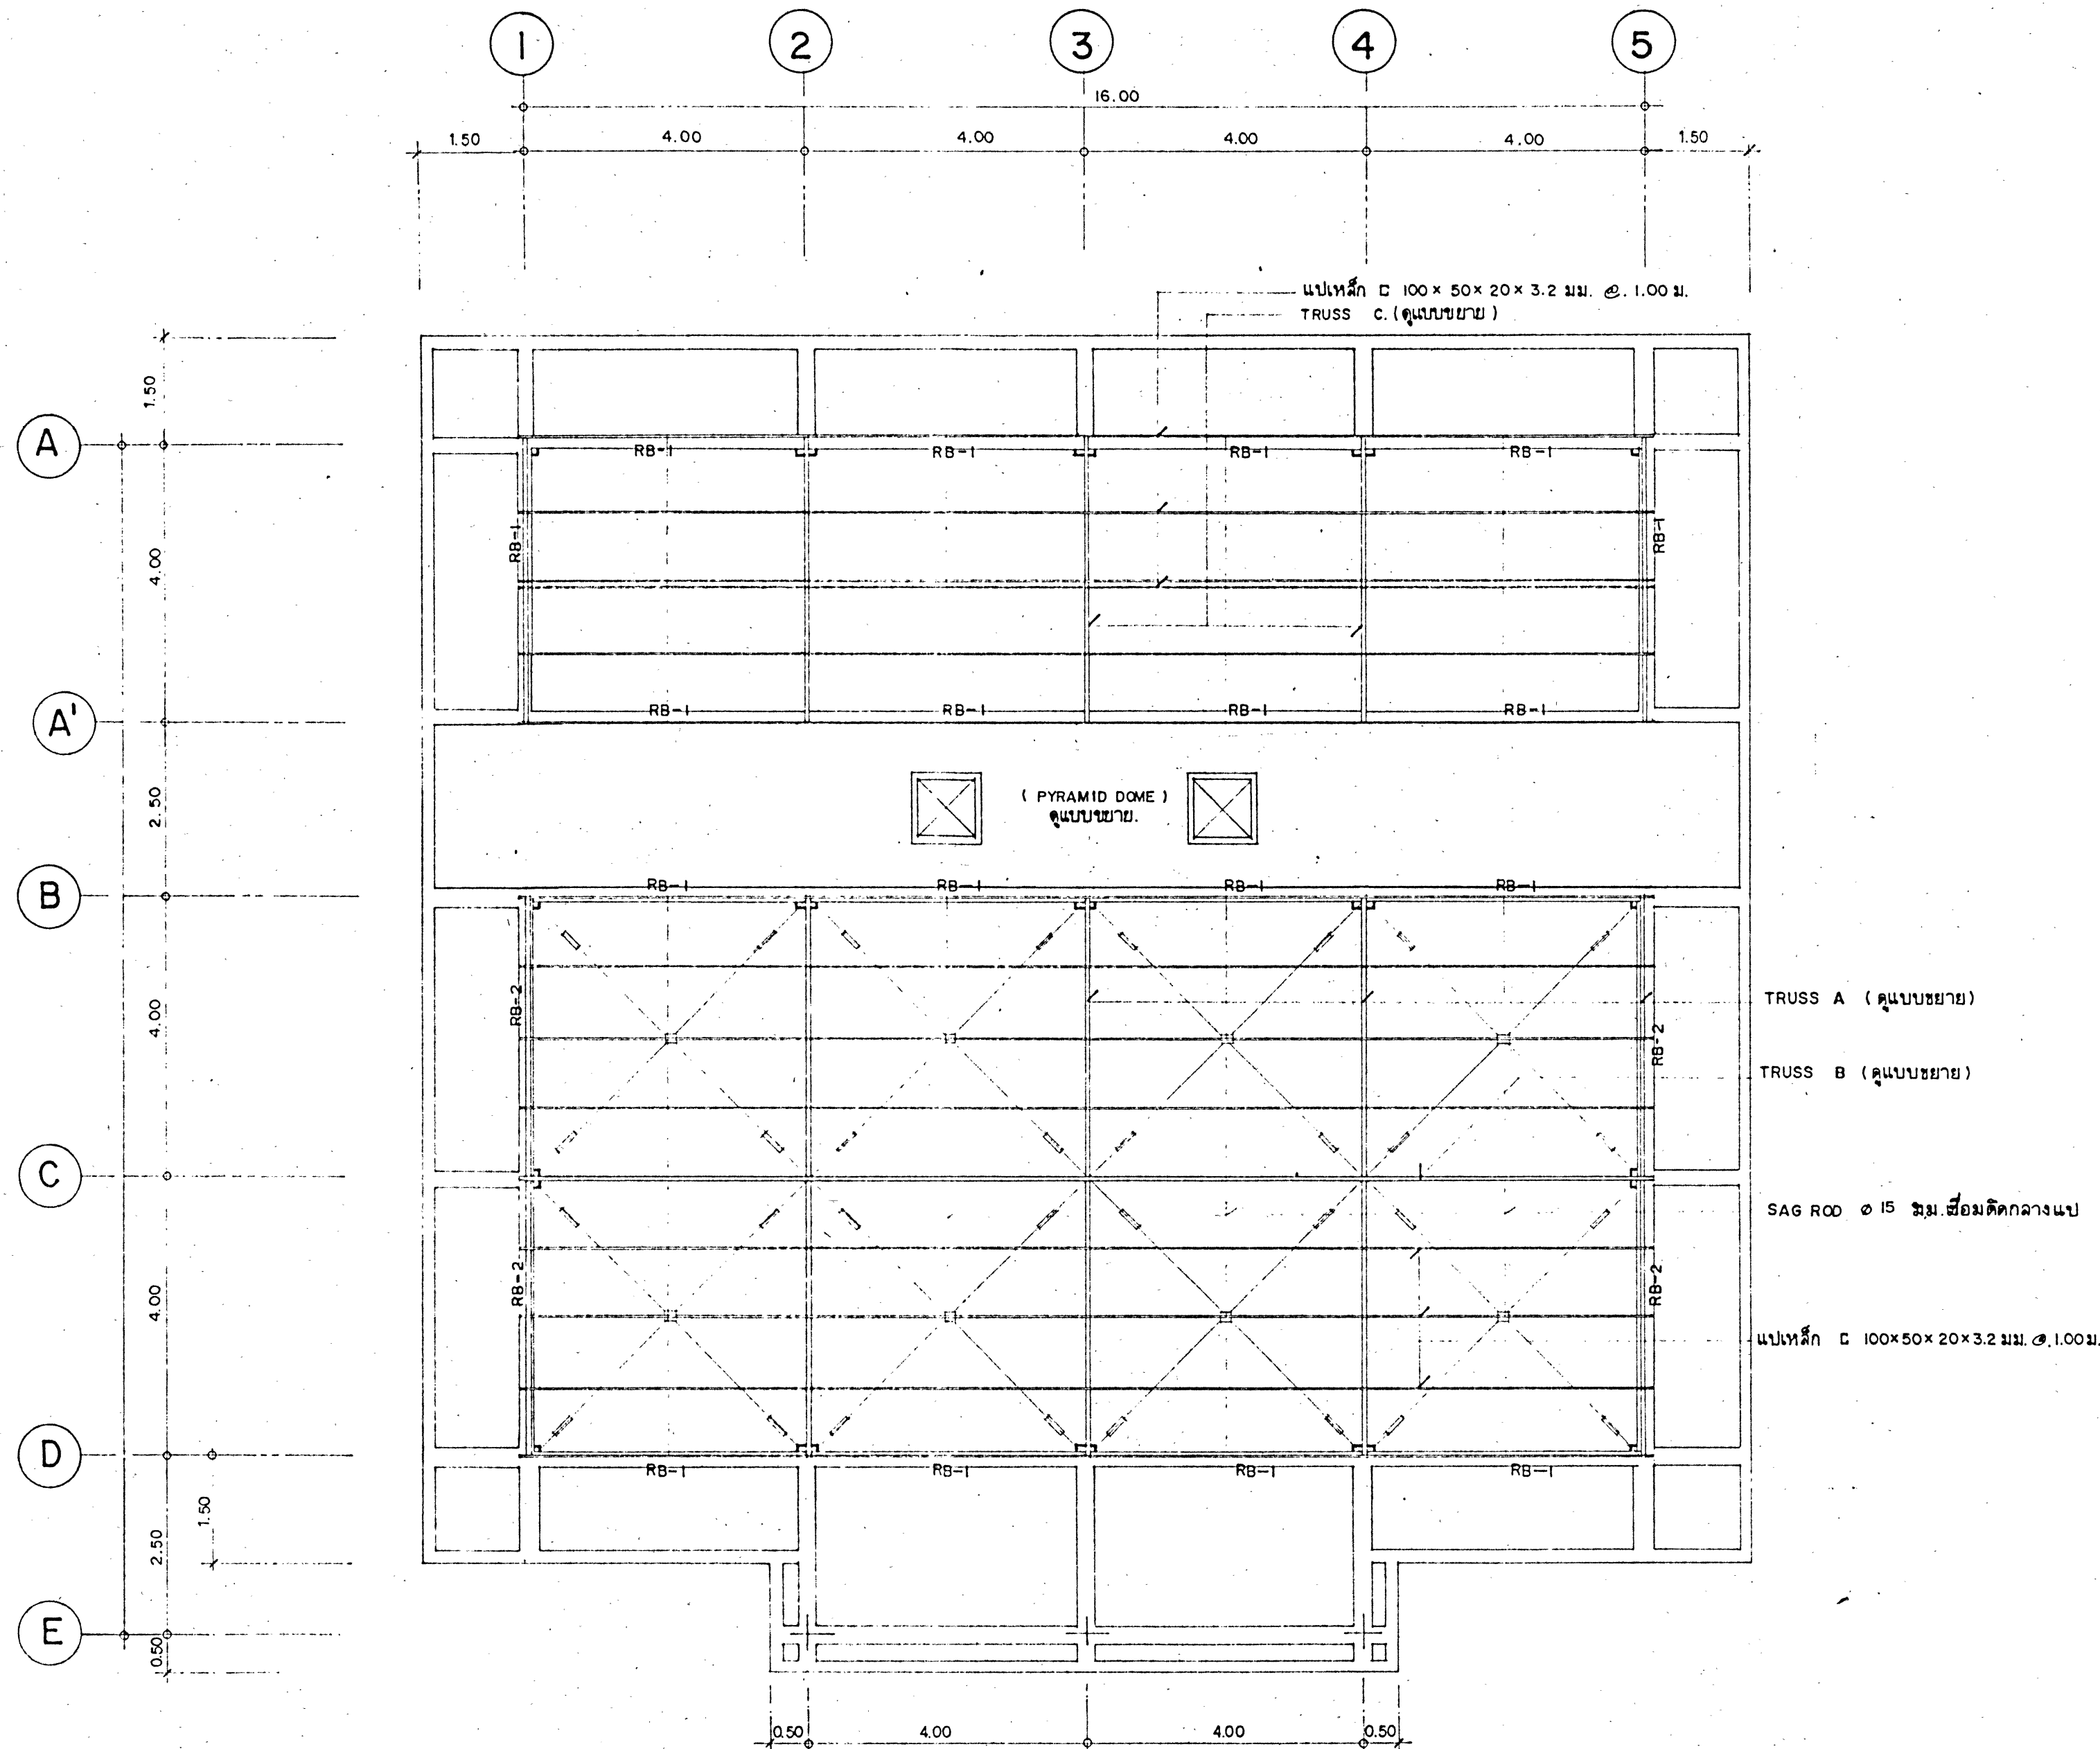

แผนผังโครงหลังคาหลัก
 มาตรฐาน 1 : 75

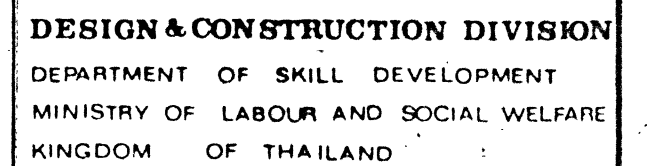

Mr. VICHA THEERANUWATH
Mr. PRINYA NUANG-U-DOM

Mr. SOMPONG BAROONPAN
Mr. BOONKONG THIPPUL

Mr. TORNCHAYA NAMNGERN

Mr JAKARIN KETTO


THANAPOOM STUDIO
BANGBUATONG NONTHABURI TEL. 920-8684


P. Muangudom CHIEF ARCHITECT
T. Namngern CHIEF ENGINEER
T. Namngern DIRECTOR

PROJECT *of WD. S. 407*
CAMBODIAN THAI SKILL
DEVELOPMENT CENTER

แบบขยายฐานราก

REVISION	NO.	DATE
----------	-----	------

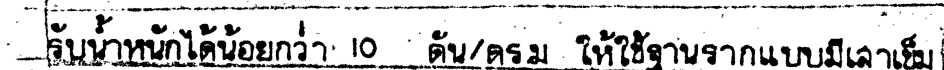

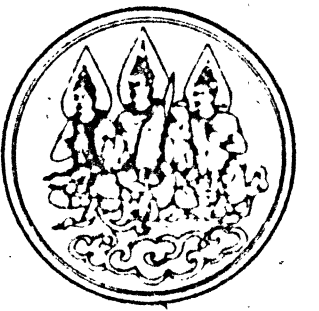

DESIGN & CONSTRUCTION DIVISION
DEPARTMENT OF SKILL DEVELOPMENT
MINISTRY OF LABOUR AND SOCIAL WELFARE
KINGDOM OF THAILAND

ARCHITECT
Mr. VICHAI THEERANUWATH
Mr. PRINYA NUANG-U-DOH

STRUCTURAL ENGINEER
Mr. SOMPONG BAROONPAN
Mr. BOONKONG THIPPUL

SANITARY ENGINEER
Mr. TORCHAYA NAMGERN

ELECTRICAL ENGINEER
Mr. JAKARIN KETTO

MECHANICAL ENGINEER

DRAWN BY
THANAPOOM STUDIO
BANGBUATONG NONTABURI TEL. 920-8684

CHECKED
P. Nuangum CHIEF ARCHITECT
T. Namgern CHIEF ENGINEER
T. Namgern DIRECTOR

APPROVED BY *[Signature]*
DIRECTOR GENERAL

PROJECT *ส.พ.อ. 5-407*
CAMBODIAN THAI SKILL
DEVELOPMENT CENTER




TITLE
แบบขยายฐานราก

DRAWING CODE C-006/06




DRAWING NO. S-05

TOTAL DRAWING 16

REVISION NO. DATE

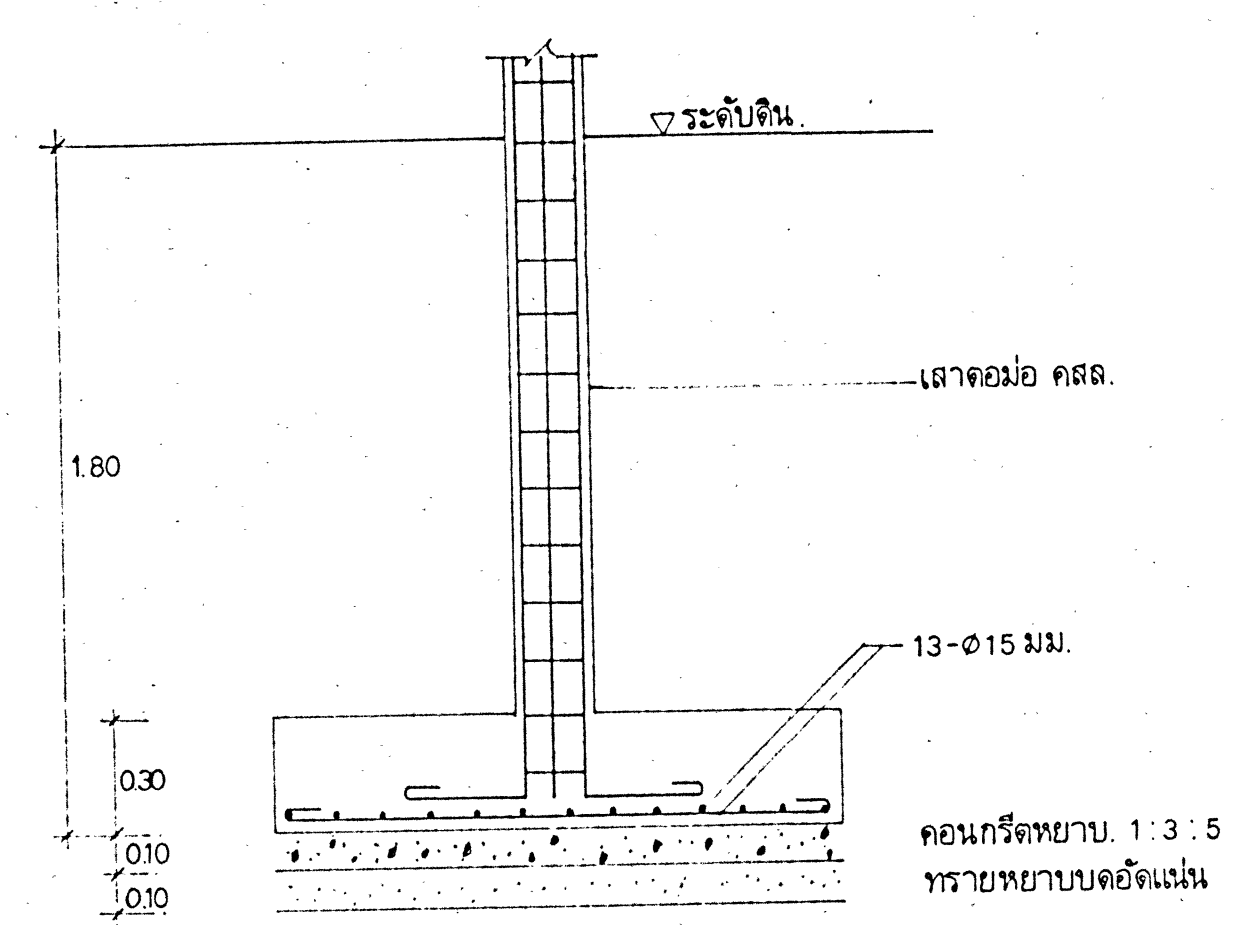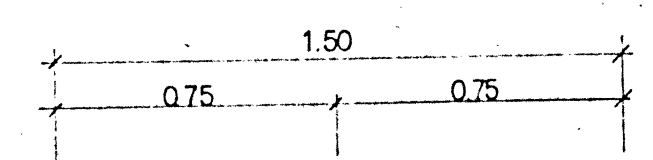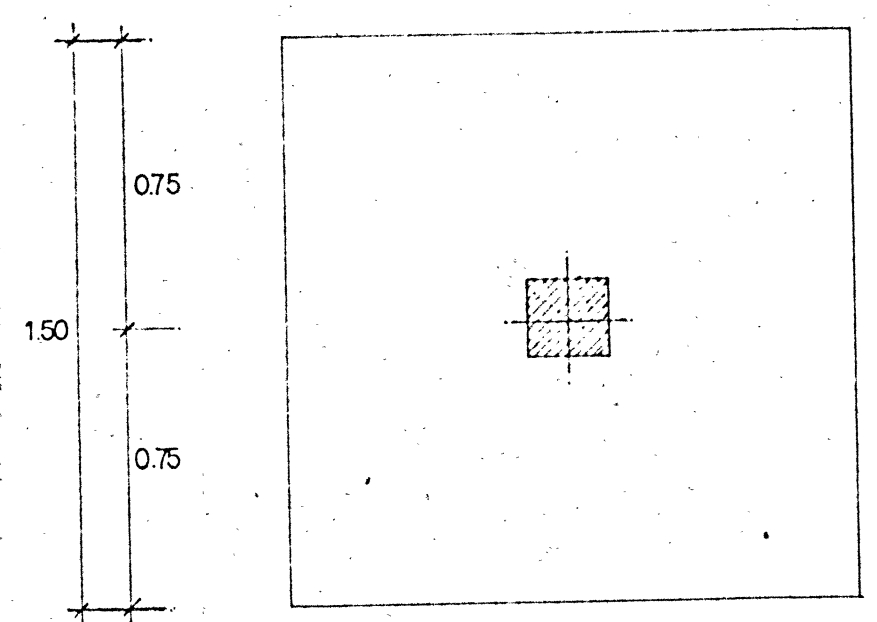

F1

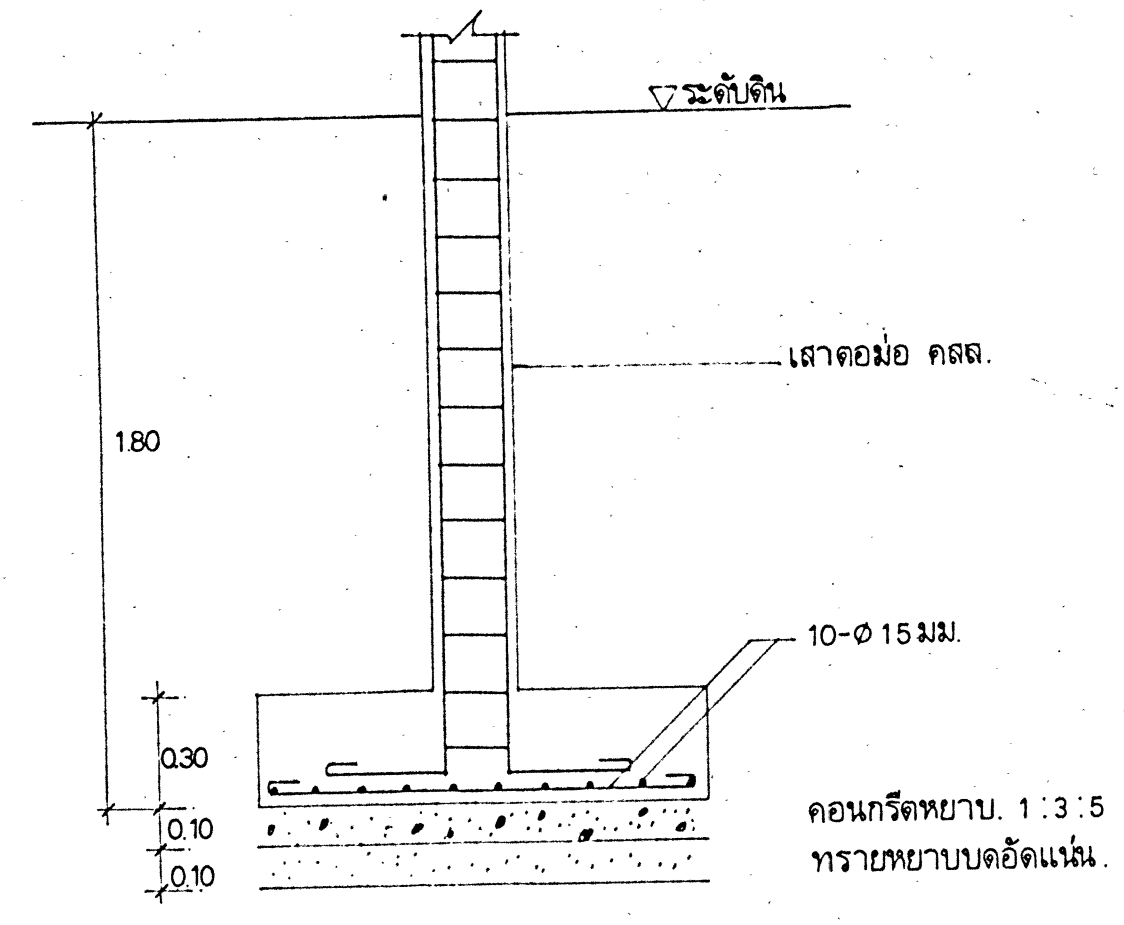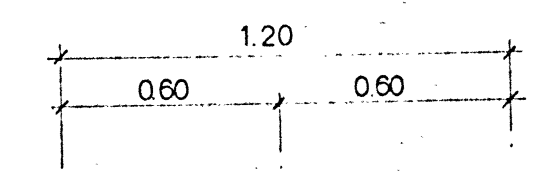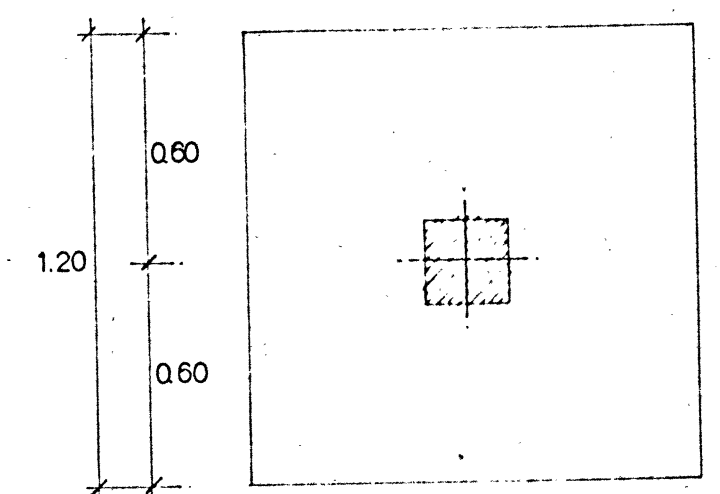


F2


แบบขยายฐานรากแผ่น
มาตราส่วน 1 : 20

หมายเหตุ


- กรณีที่ผลการทดสอบ ความสามารถในการรับน้ำหนักของดินได้ฐานราก
ระบุว่าสามารถรับน้ำหนักได้มากกว่า 10 ตัน / ตรม. ให้ใช้ฐานรากแผ่น

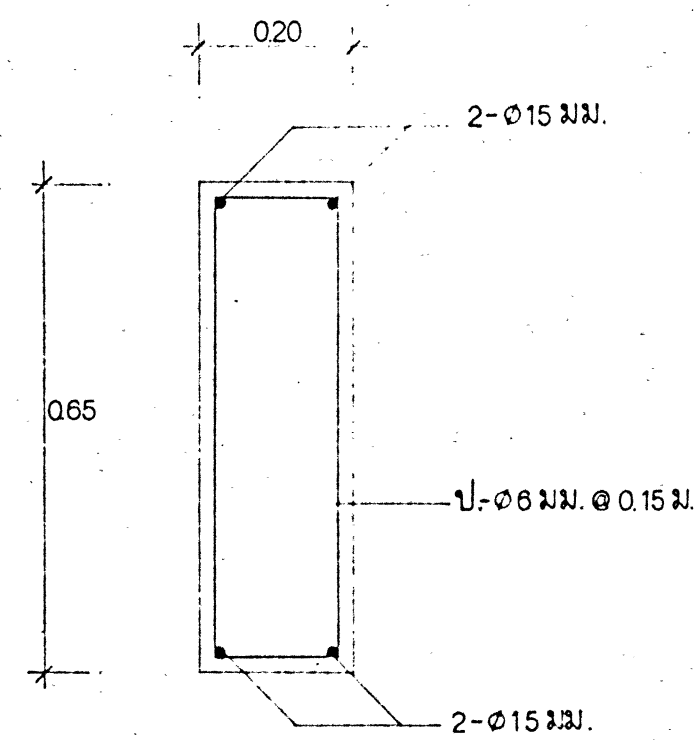


GB1

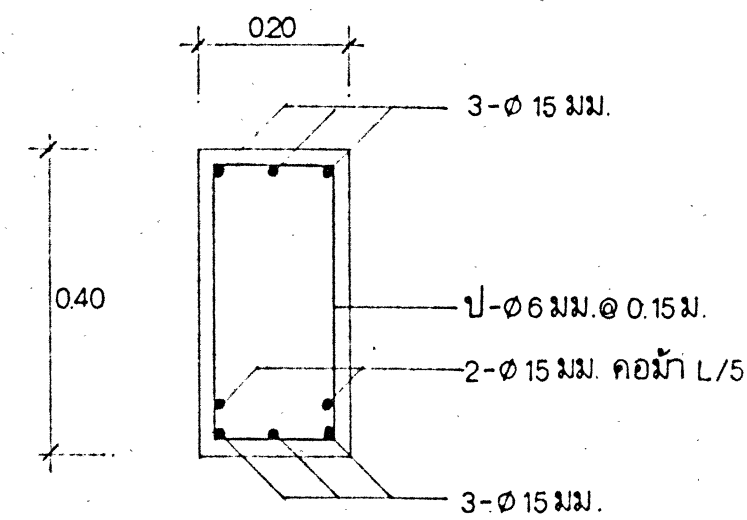


GB2

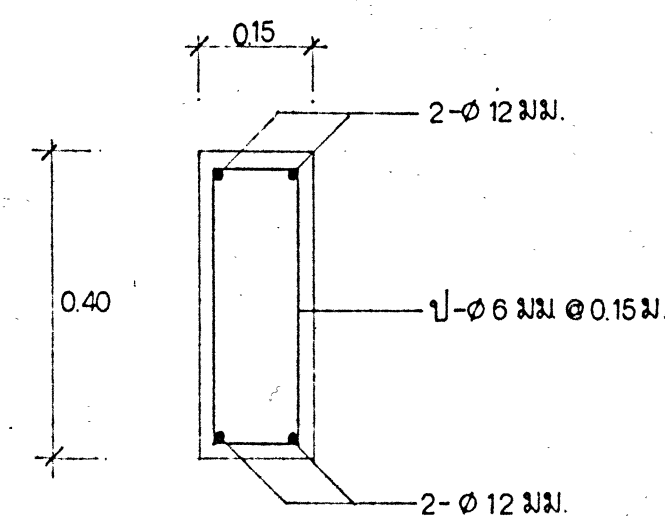


GB3

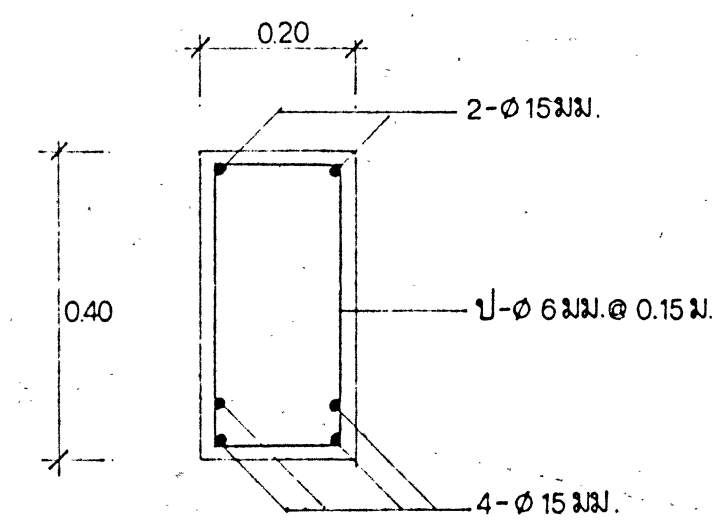


GB4

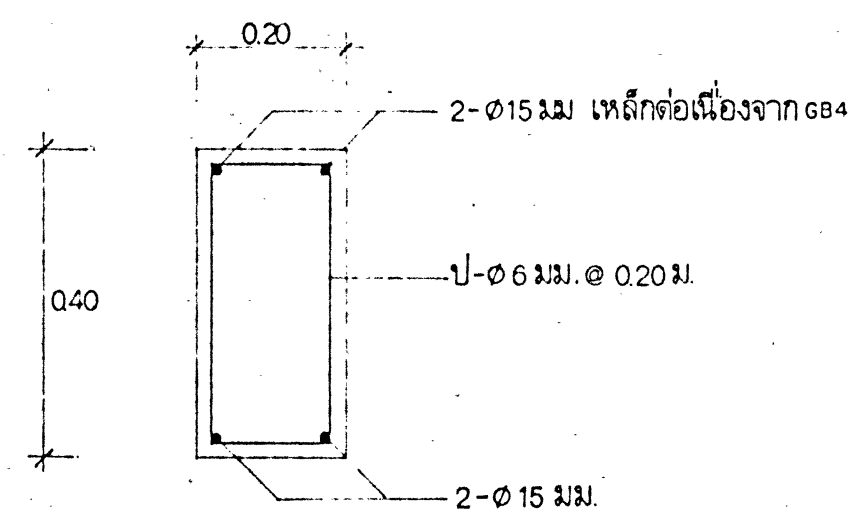


GB 4'

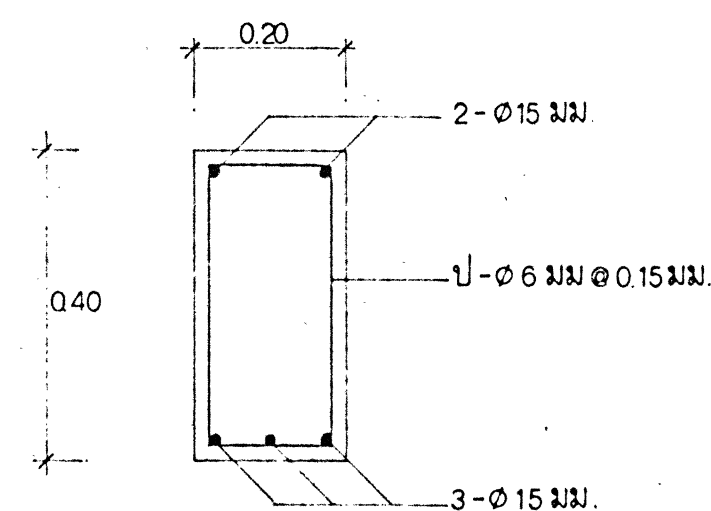


GB5

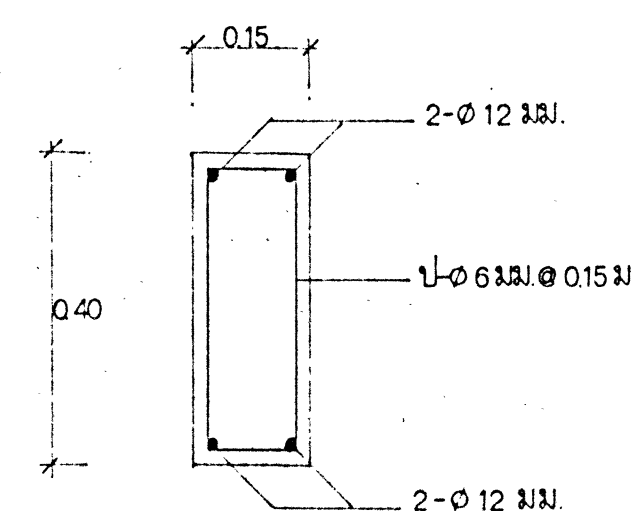


GB6

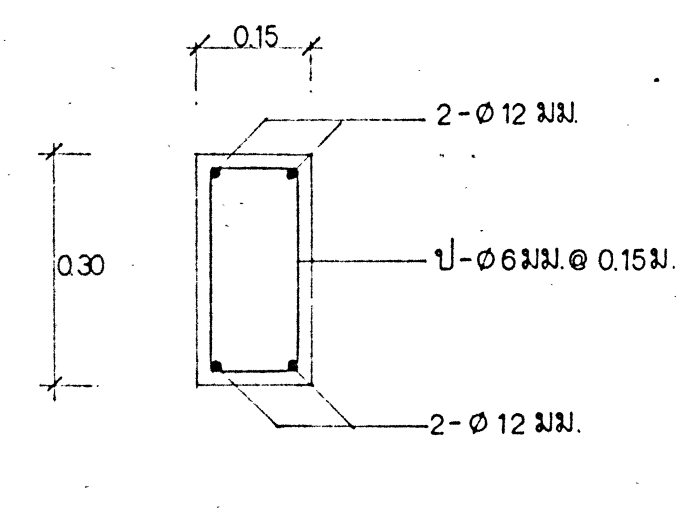

GB7

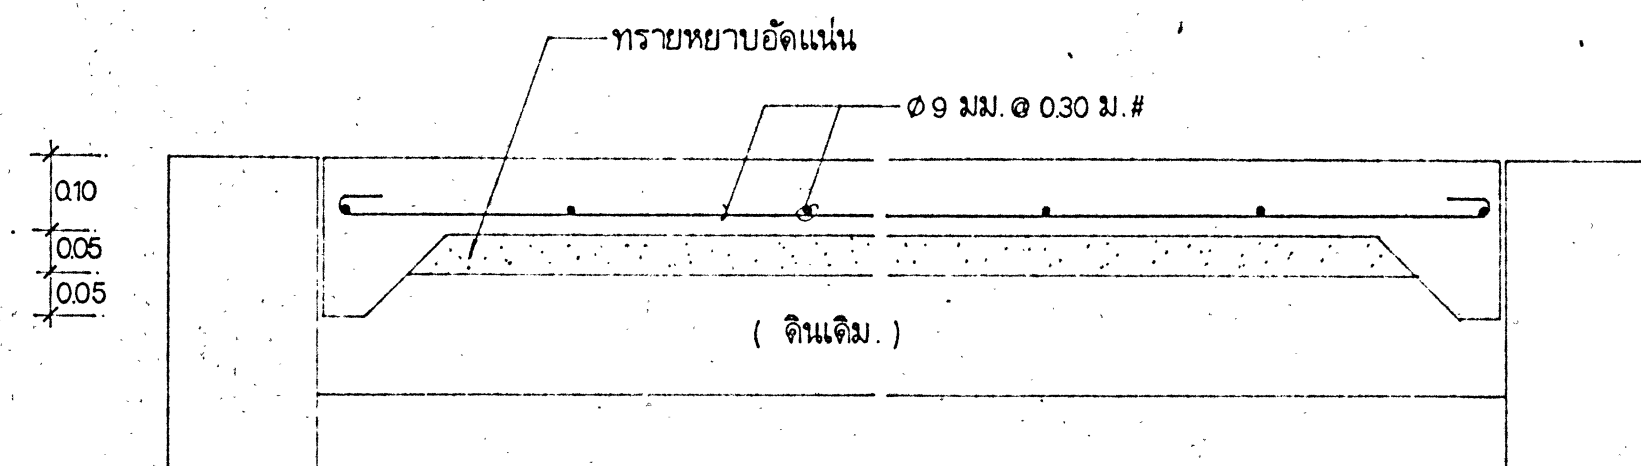

SO

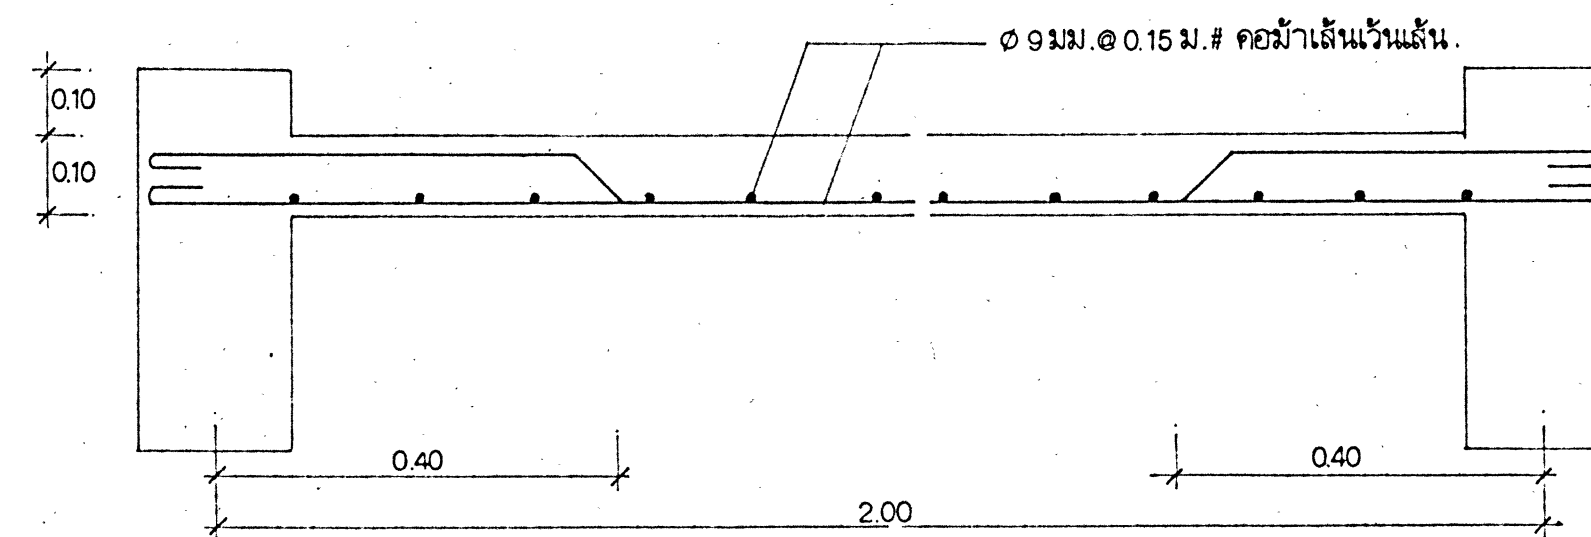

SI



DESIGN & CONSTRUCTION DIVISION
DEPARTMENT OF SKILL DEVELOPMENT
MINISTRY OF LABOUR AND SOCIAL WELFARE
KINGDOM OF THAILAND

ARCHITECT

Mr. VICHAI THEERANUWATH
Mr. PRINYA NUANG-U-DOM

STRUCTURAL ENGINEER

Mr. SOMPONG BAROONPAN
Mr. BOONKONG THIPPUL

SANITARY ENGINEER

Mr. TORNCHAYA NAMNERN

ELECTRICAL ENGINEER

Mr. JAKARIN KETTO

MECHANICAL ENGINEER

DRAWN BY

THANAPOOM STUDIO
BANGBUATONG NONTABURI TEL. 920-8884

CHECKED

P. Nuangpan CHIEF ARCHITECT
T. Namgern CHIEF ENGINEER
T. Namgern DIRECTOR

APPROVED BY

[Signature]
DIRECTOR GENERAL

PROJECT *ฝพอ-5:407*
**CAMBODIAN THAI SKILL
DEVELOPMENT CENTER**

TITLE

แบบขยายคาน พื้น

DRAWING CODE C-006/06

DRAWING NO. S-06

TOTAL DRAWING 16

REVISION NO. DATE



DESIGN & CONSTRUCTION DIVISION
DEPARTMENT OF SKILL DEVELOPMENT
MINISTRY OF LABOUR AND SOCIAL WELFARE
KINGDOM OF THAILAND

ARCHITECT

Mr. VICHA THEERANUWATH
Mr. PRINYA NUANG-U-DOM

STRUCTURAL ENGINEER

Mr. SOMPONG BAROONPAN
Mr. BOONKONG THIPPUL

SANITARY ENGINEER

Mr. TORICHAYA NANNGERN

ELECTRICAL ENGINEER

Mr. JAKARIN KETTO

MECHANICAL ENGINEER

DRAWN BY

THANAPOOM STUDIO
BANGBUATONG NONGTHABURI TEL. 920-8884

CHECKED

P. Nungern CHIEF ARCHITECT
T. Nungern CHIEF ENGINEER
T. Nungern DIRECTOR

APPROVED BY DIRECTOR GENERAL

PROJECT *ณ ฟร. ส. ๒๐๖*
**CAMBODIAN THAI SKILL
DEVELOPMENT CENTER**

TITLE


แบบขยายคาน

DRAWING CODE C-006/06


DRAWING NO. S-07

TOTAL DRAWING 16


REVISION NO. DATE

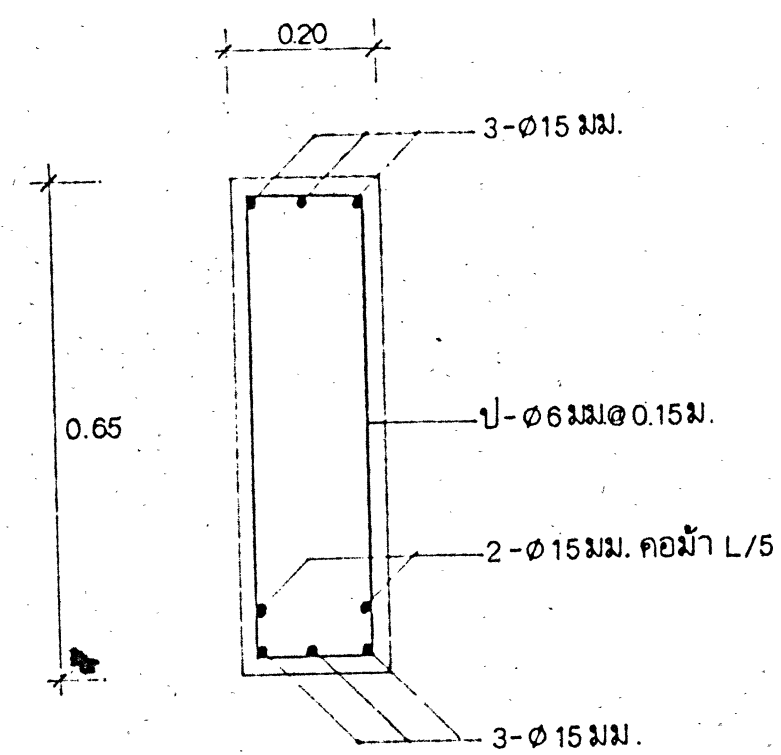


GB2'

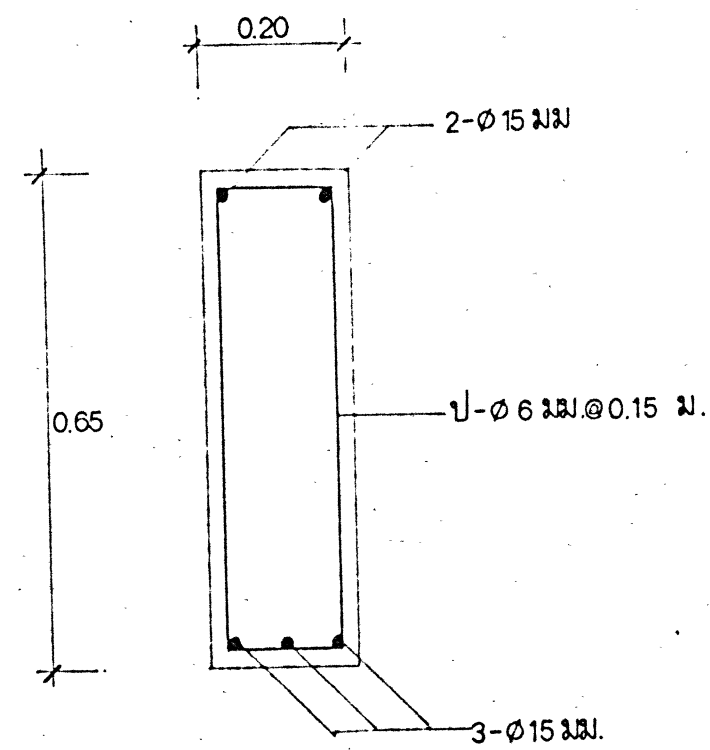


GB5'

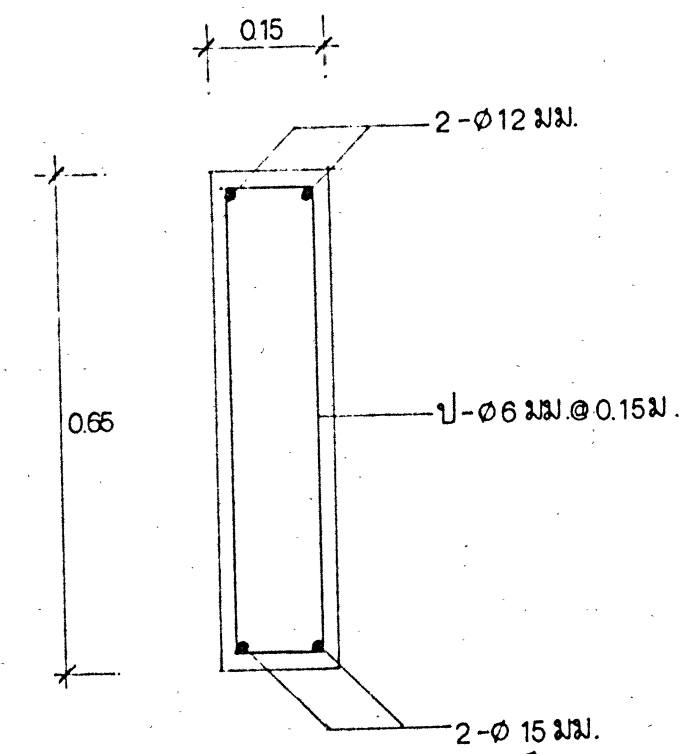


GB6'

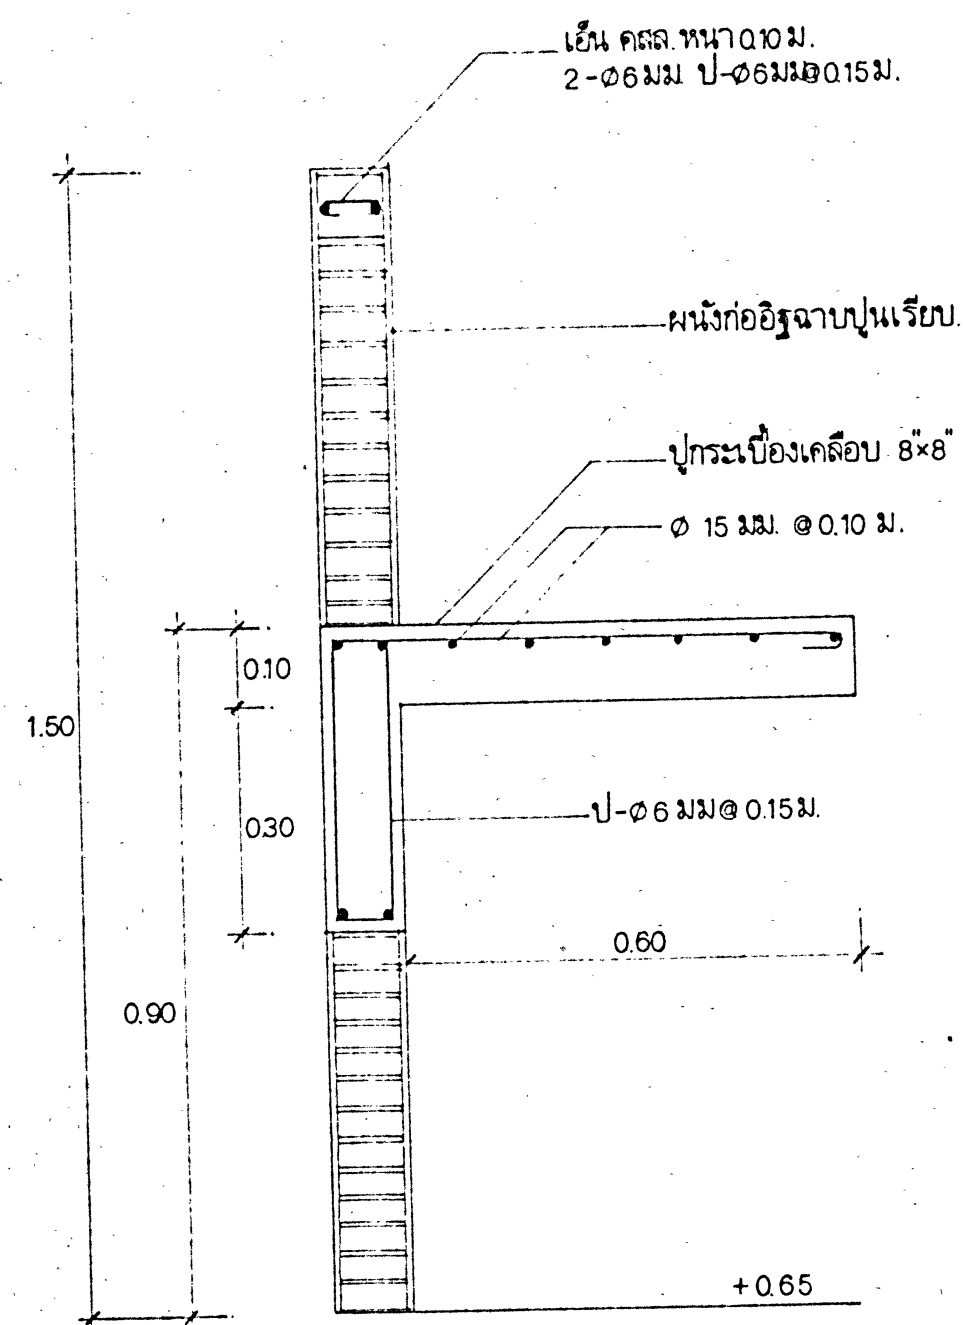


ขยายคานเตอร์ปรุงอาหาร
มาตราส่วน 1 : 10

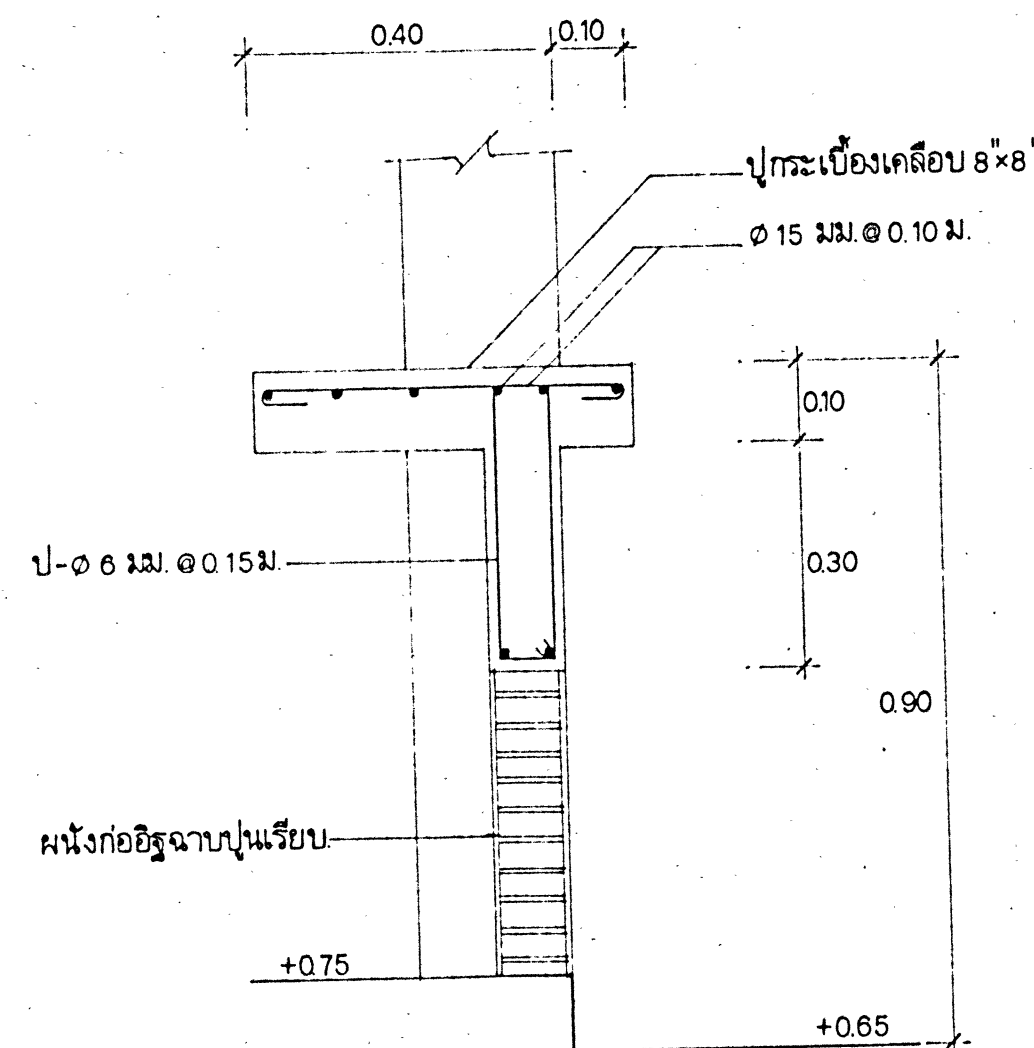


ขยายคานเตอร์ขายอาหาร
มาตราส่วน 1 : 10

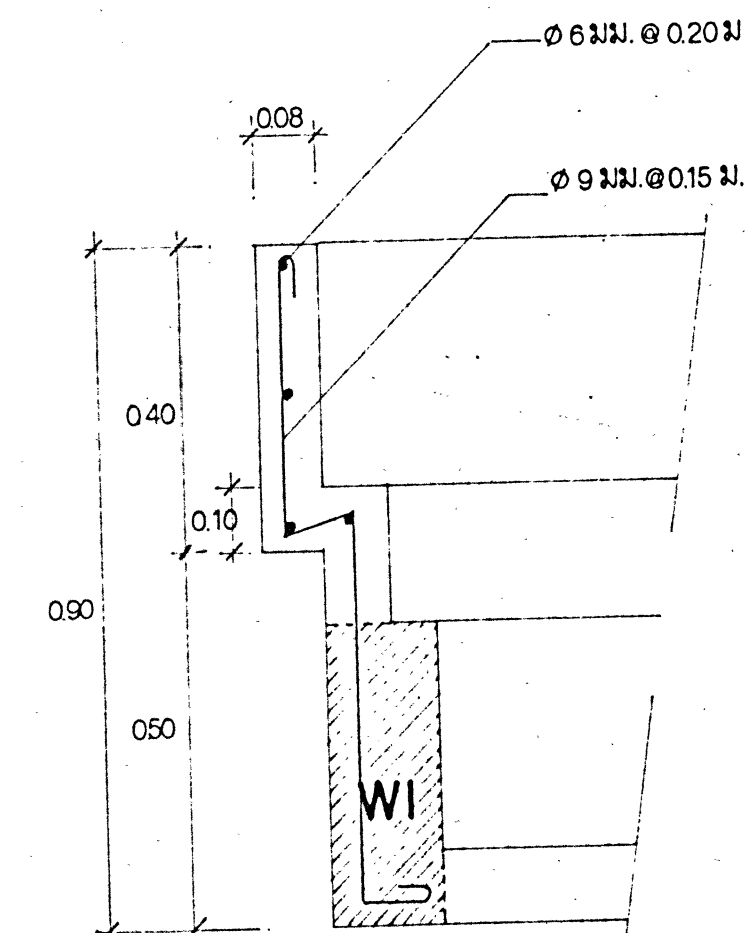


ขยายรางน้ำฝนหลังคา
มาตราส่วน 1 : 10

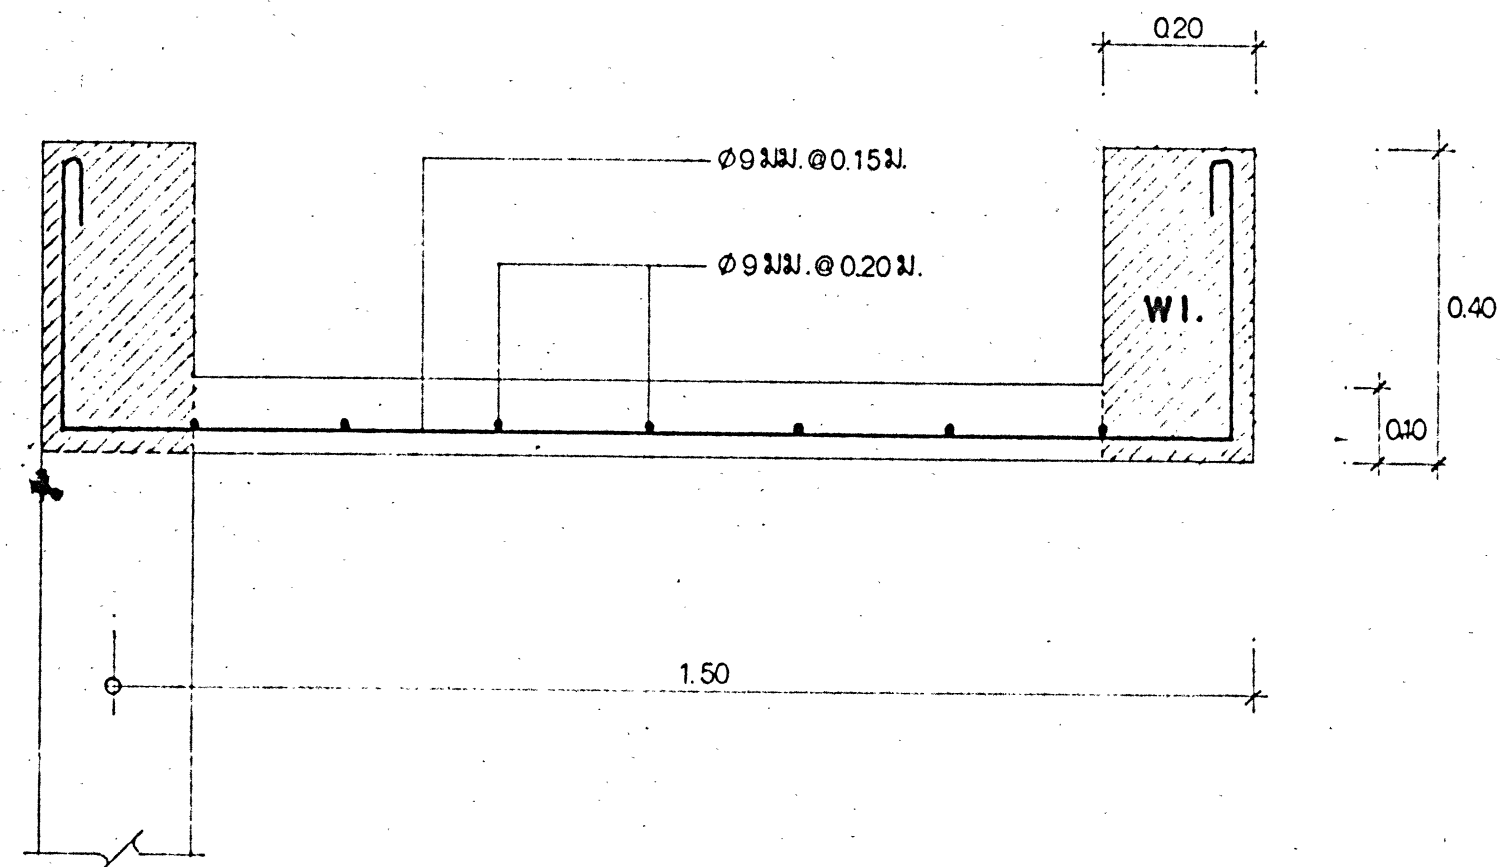


แบบขยายรางน้ำ S3
มาตราส่วน 1 : 10

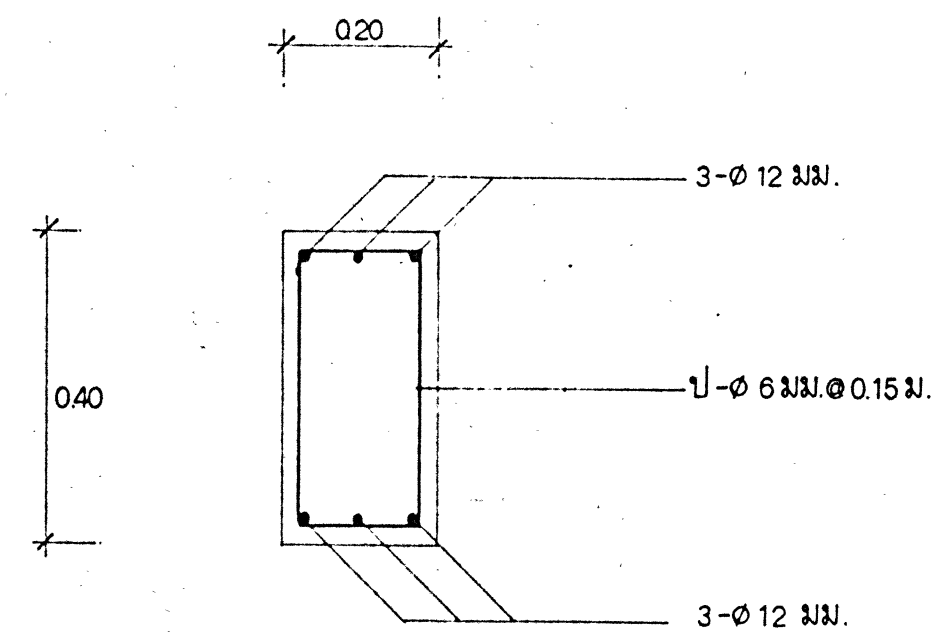

RBI SECTION A-A
มาตราส่วน 1 : 10

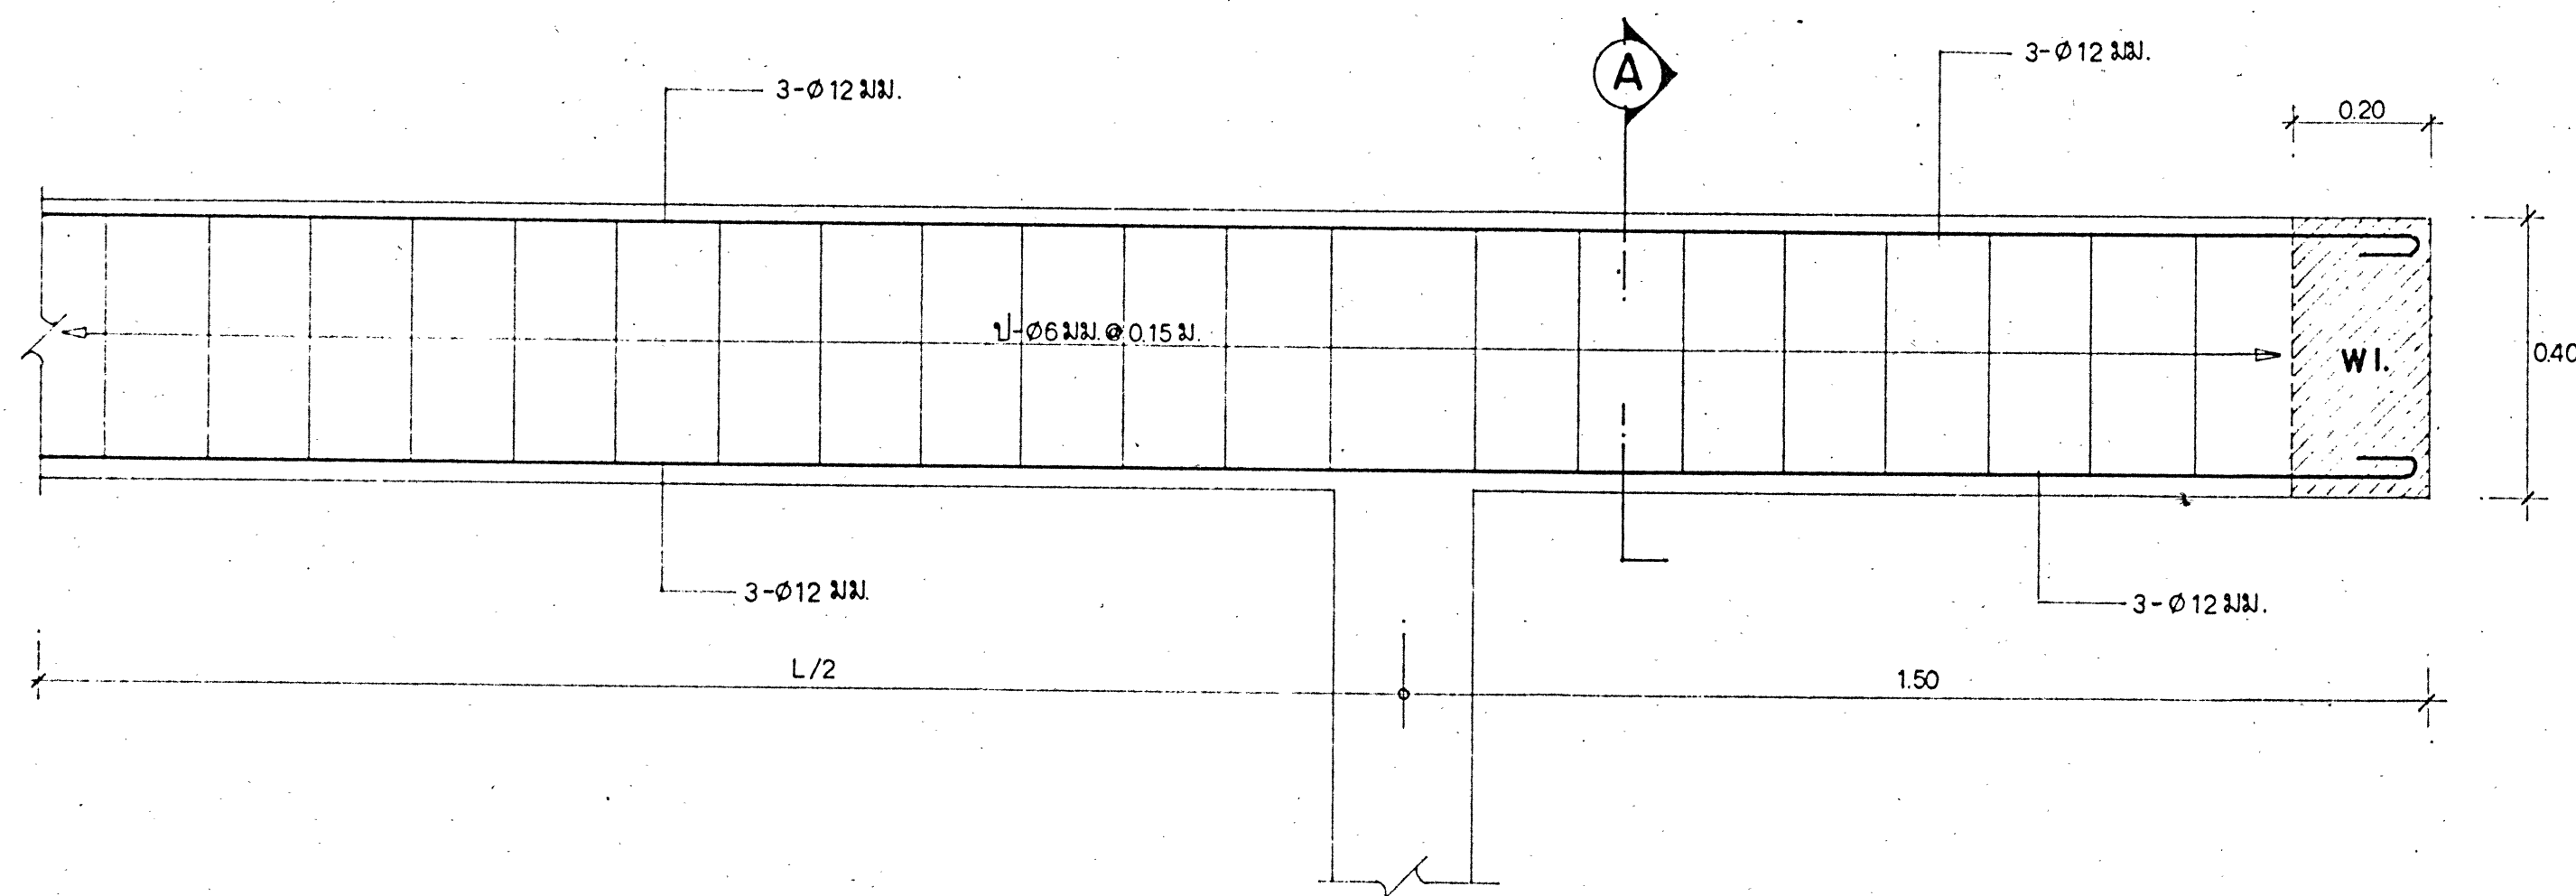

LONG SECTION RB I.
มาตราส่วน 1 : 10

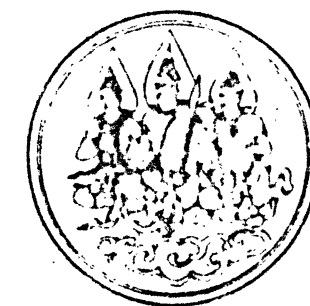

DESIGN & CONSTRUCTION DIVISION
DEPARTMENT OF SKILL DEVELOPMENT
MINISTRY OF LABOUR AND SOCIAL WELFARE
KINGDOM OF THAILAND

ARCHITECT
Mr. VICHAI THEERABUWATH
Mr. PRINYA NUANG-UDOM

STRUCTURAL ENGINEER
Mr. SOMPONG BAROONWAT
Mr. BOONKONG THIPPUL

SANITARY ENGINEER
Mr. TORNCAYA NAMUDER

ELECTRICAL ENGINEER
Mr. JAKARIN KETTO

MECHANICAL ENGINEER

DRAWN BY
THANAPORN SUEB
BANGKOKKONG MOH... 921-400

CHECKED
P. Nuangudom CHIEF ARCHITECT
T. Namudera CHIEF ENGINEER
T. Namudera DIRECTOR

APPROVED BY
DIRECTOR

PROJECT ๙๗๐.๕๕๐๗
CAMBODIAN THAILAND
DEVELOPMENT R


แบบขยายคาน

DRAWING CODE C-006/๐6


DRAWING NO. S-08

TOTAL DRAWING 16


DESIGN NO. DATE

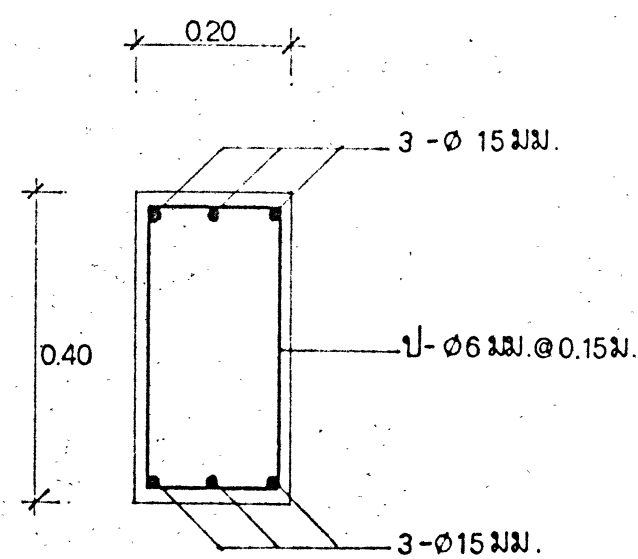



RB2

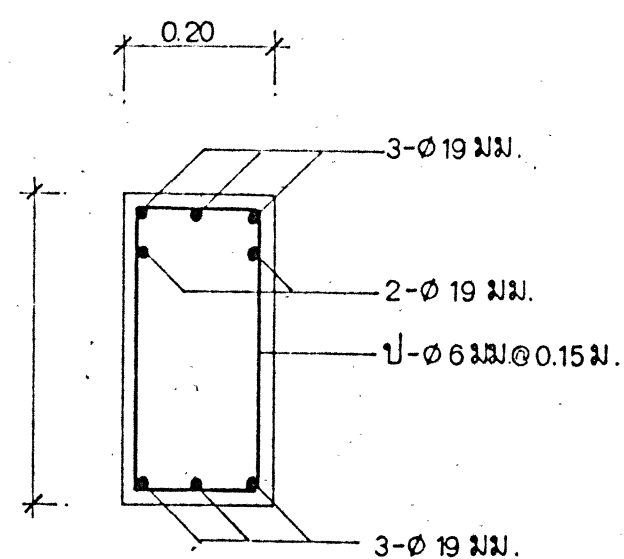


RB3 SECTION 1 1

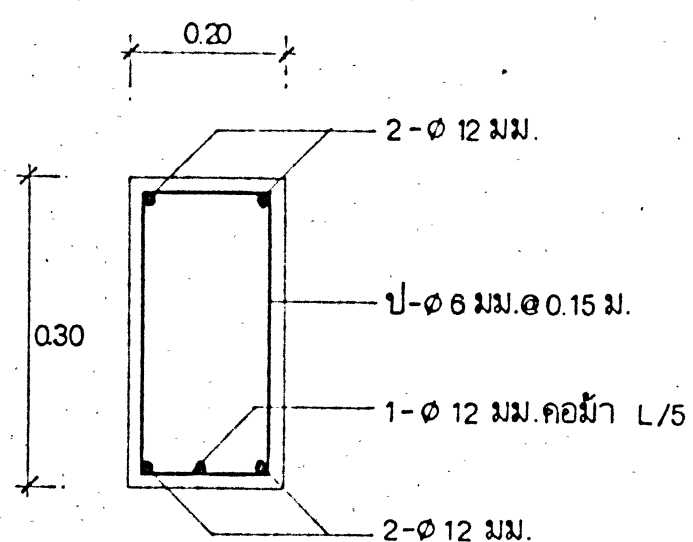


RB4

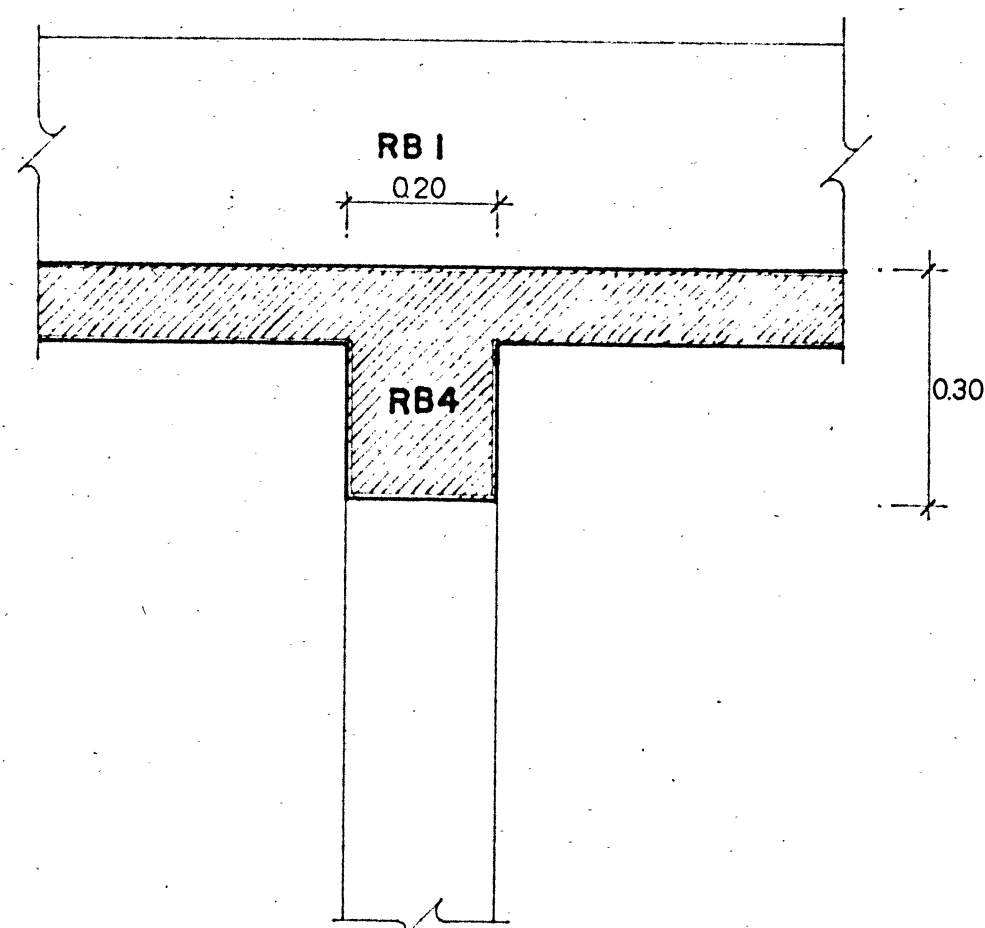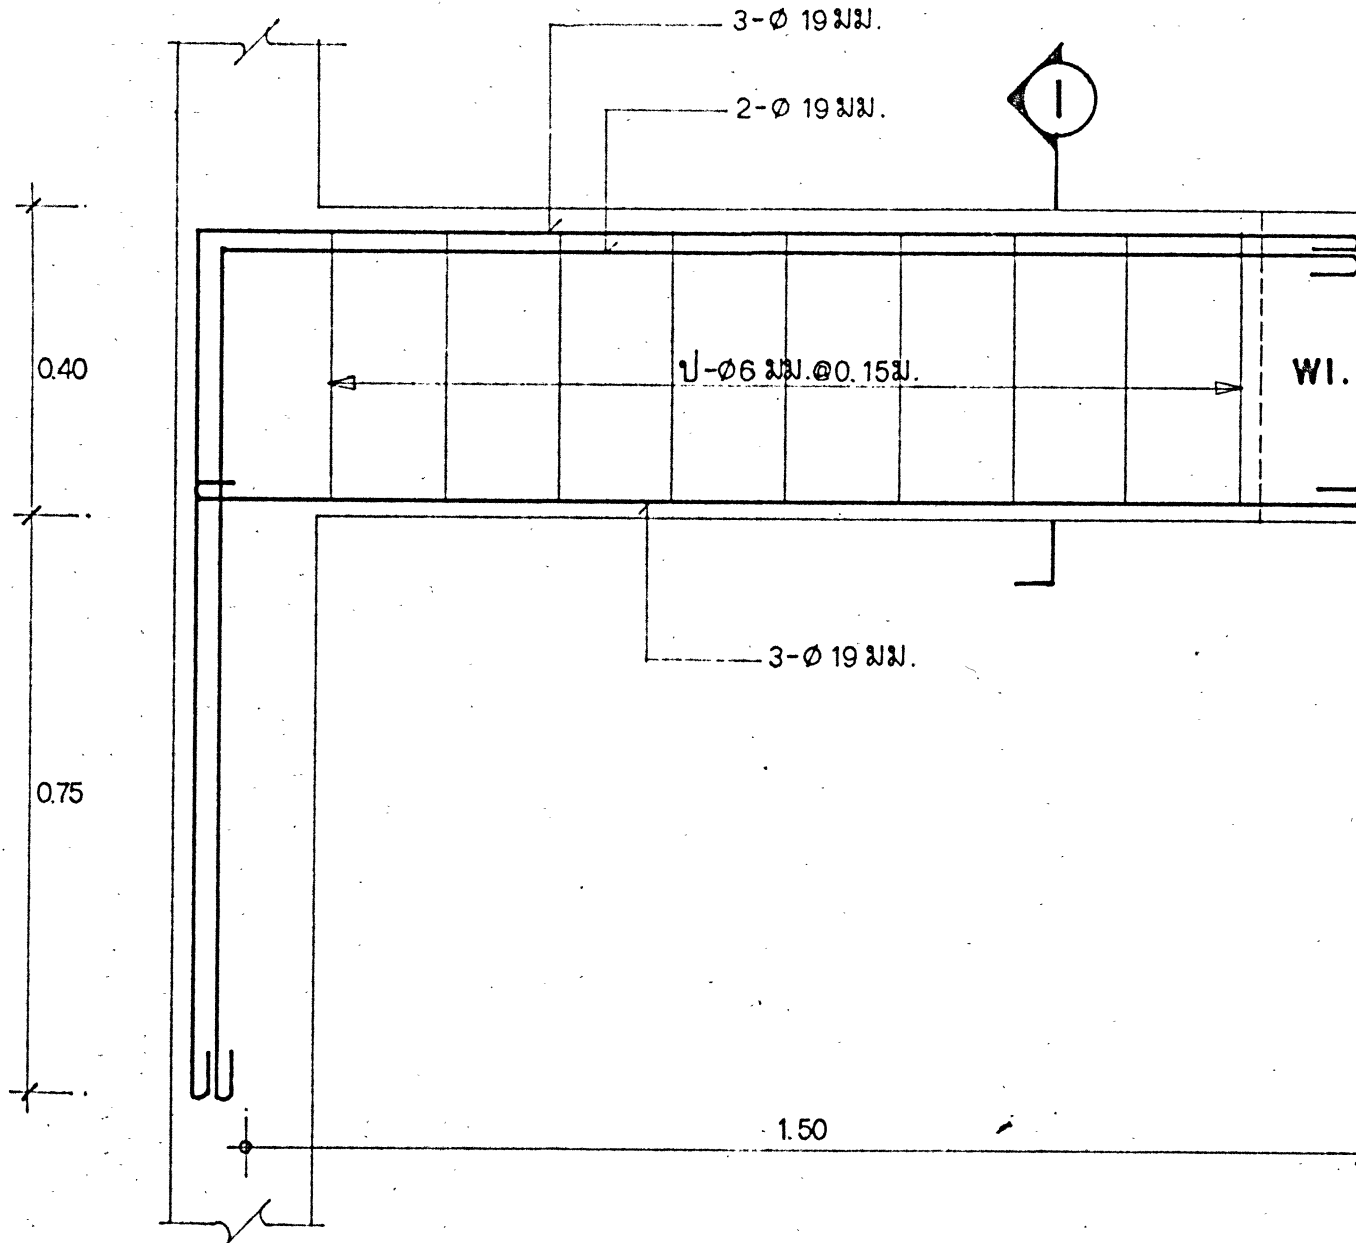


RB3 LONG SECTION

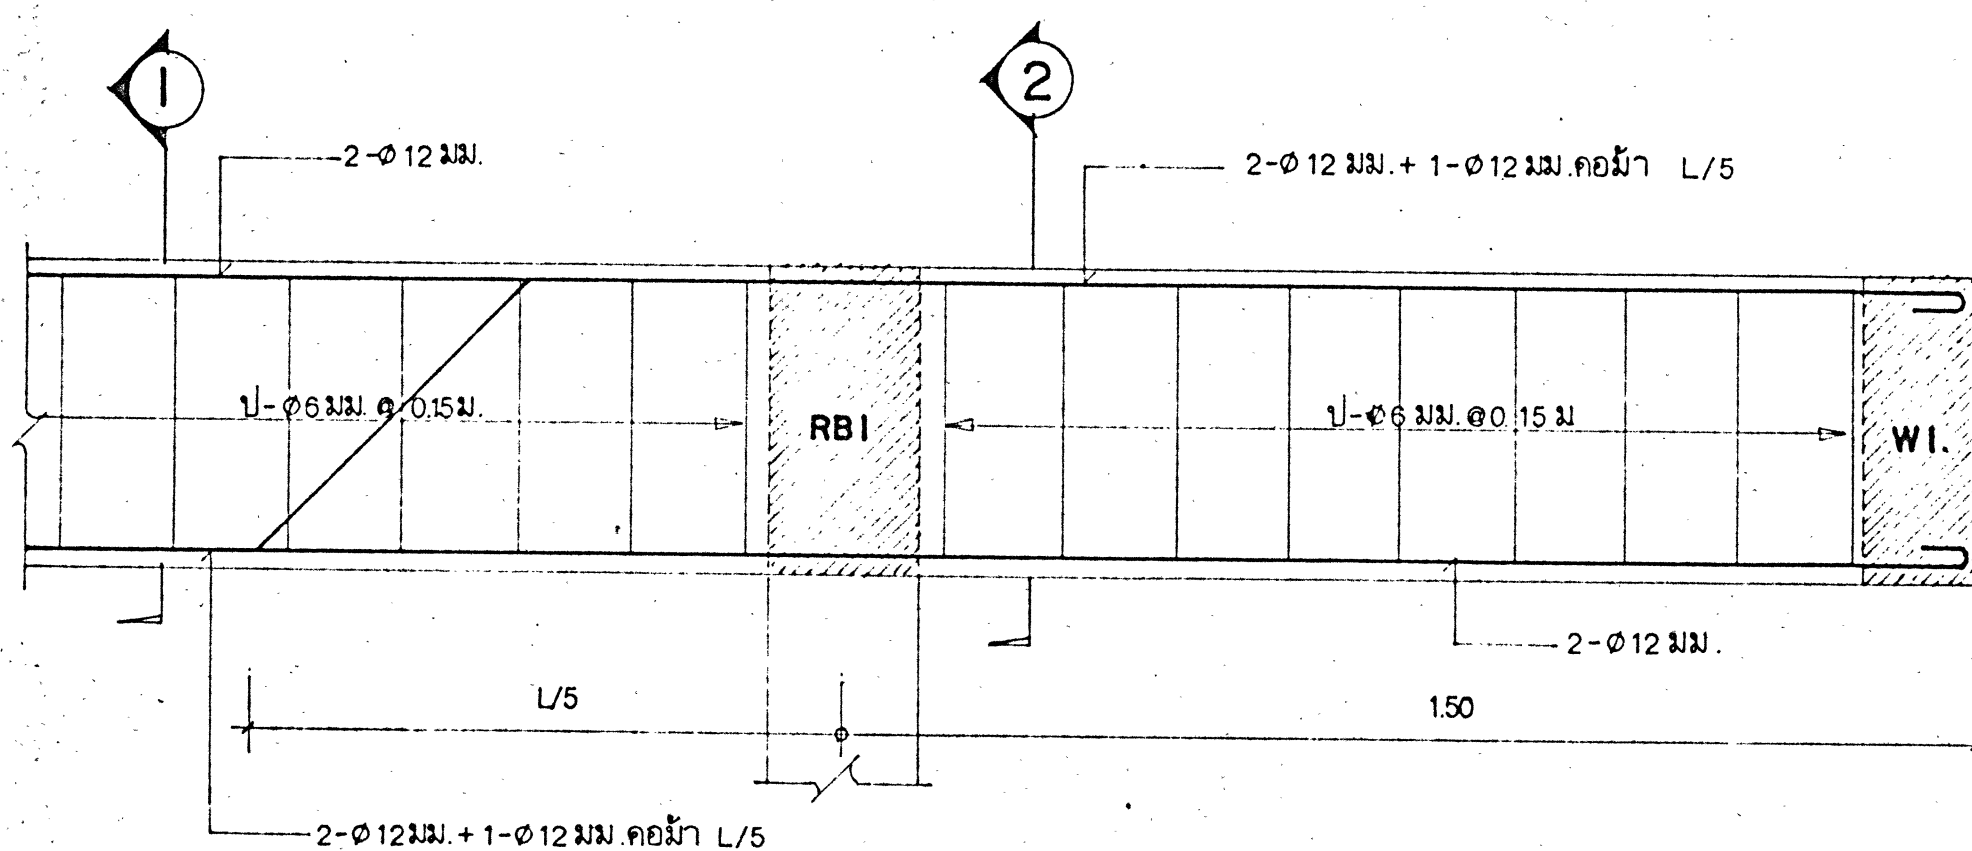


WI. LONG SECTION

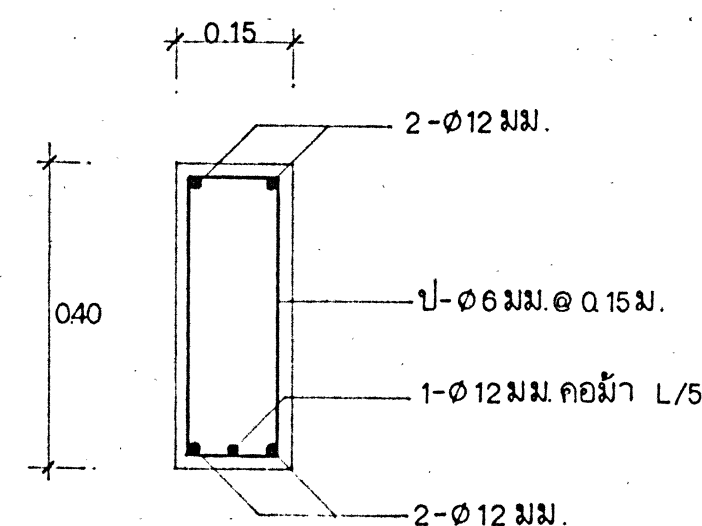

SECTION 1 1

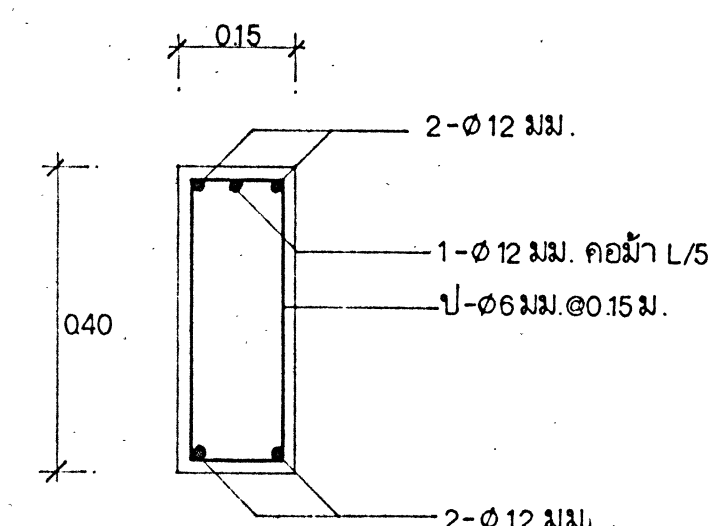

SECTION 2 2

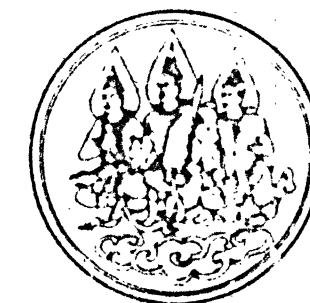

DESIGN & CONSTRUCTION DIVISION
DEPARTMENT OF SKILL DEVELOPMENT
MINISTRY OF LABOUR AND SOCIAL WELFARE
KINGDOM OF THAILAND

ARCHITECT

MR. VICHAI THEERANUWATH
MR. PRINYA NUANG-UTOM

STRUCTURAL ENGINEER

MR. SOMPONG BARANATHA
MR. BOONKONG THIPPUL

SANITARY ENGINEER

MR. TORNHAYA NANTHORN

ELECTRICAL ENGINEER

MR. JAKARIN KETTO

MECHANICAL ENGINEER

DRAWN BY

THANAT TUDHO
BANGKOK, NONTABURI TEL. 9111111

CHECKED

P. Nangorn CHIEF ARCHITECT
T. Nangorn CHIEF ENGINEER
T. Nangorn DIRECTOR

APPROVED BY

DIRECTOR GENERAL

PROJECT

อพว.ร.บ.
CAMBODIAN THAI
DEVELOPMENT

TITLE

แบบขยายคาน

DRAWING CODE

C-006/06


DRAWING NO

S-09

TOTAL DRAWING

16

REVISION NO

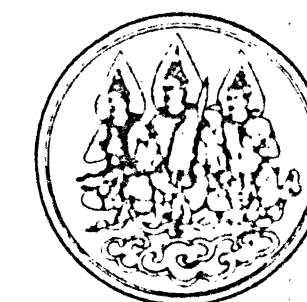

DESIGN & CONSTRUCTION DIVISION
DEPARTMENT OF SKILL DEVELOPMENT
MINISTRY OF LABOUR AND SOCIAL WELFARE
KINGDOM OF THAILAND

ARCHITECT

Mr. VICHAI THEERANUWATH
Mr. PRINYA NUANG-U-DOM

STRUCTURAL ENGINEER

Mr. SOMPONG DAROONPAN
Mr. BOONKONG THIPPUL

SANITARY ENGINEER

Mr. TORICHAYA NAMNGERN

ELECTRICAL ENGINEER

Mr. JAKARIN KETTO

MECHANICAL ENGINEER

DRAWN BY

THANAPOOM STUDIO
BANGBUATONG NONTABURI TEL. 920-REB4

CHECKED

P. Namngern CHIEF ARCHITECT
I. Namngern CHIEF ENGINEER
I. Namngern DIRECTOR

APPROVED BY *[Signature]*
DIRECTOR GENERAL

PROJECT *วอ. 5: 407*
CAMBODIAN THAI SKILL
DEVELOPMENT CENTER


TITLE
แบบขยายคาน

DRAWING CODE C-006/06


DRAWING NO. S-10

TOTAL DRAWING 16


REVISION NO. DATE

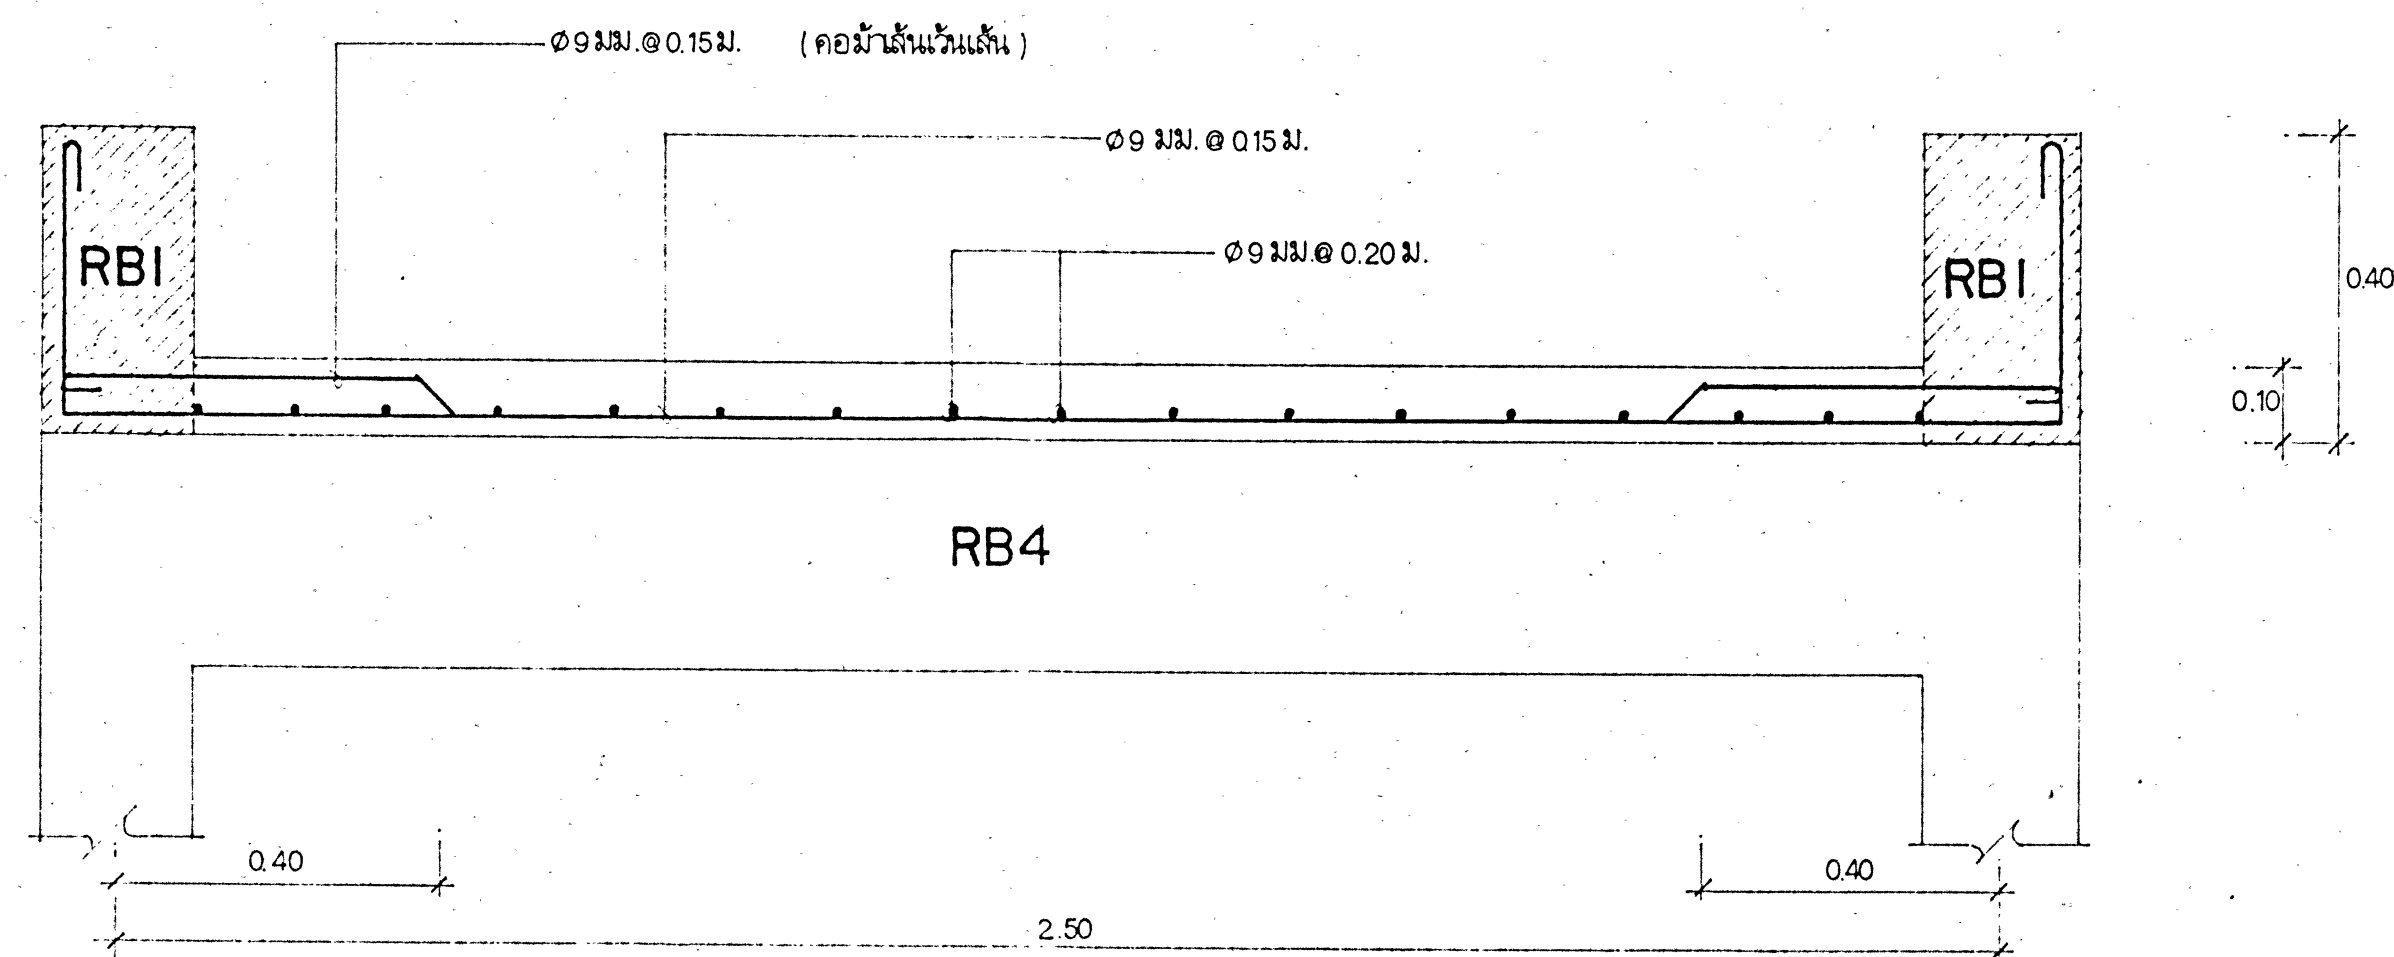

DETAIL SW 2
มาตรฐาน 1 : 10

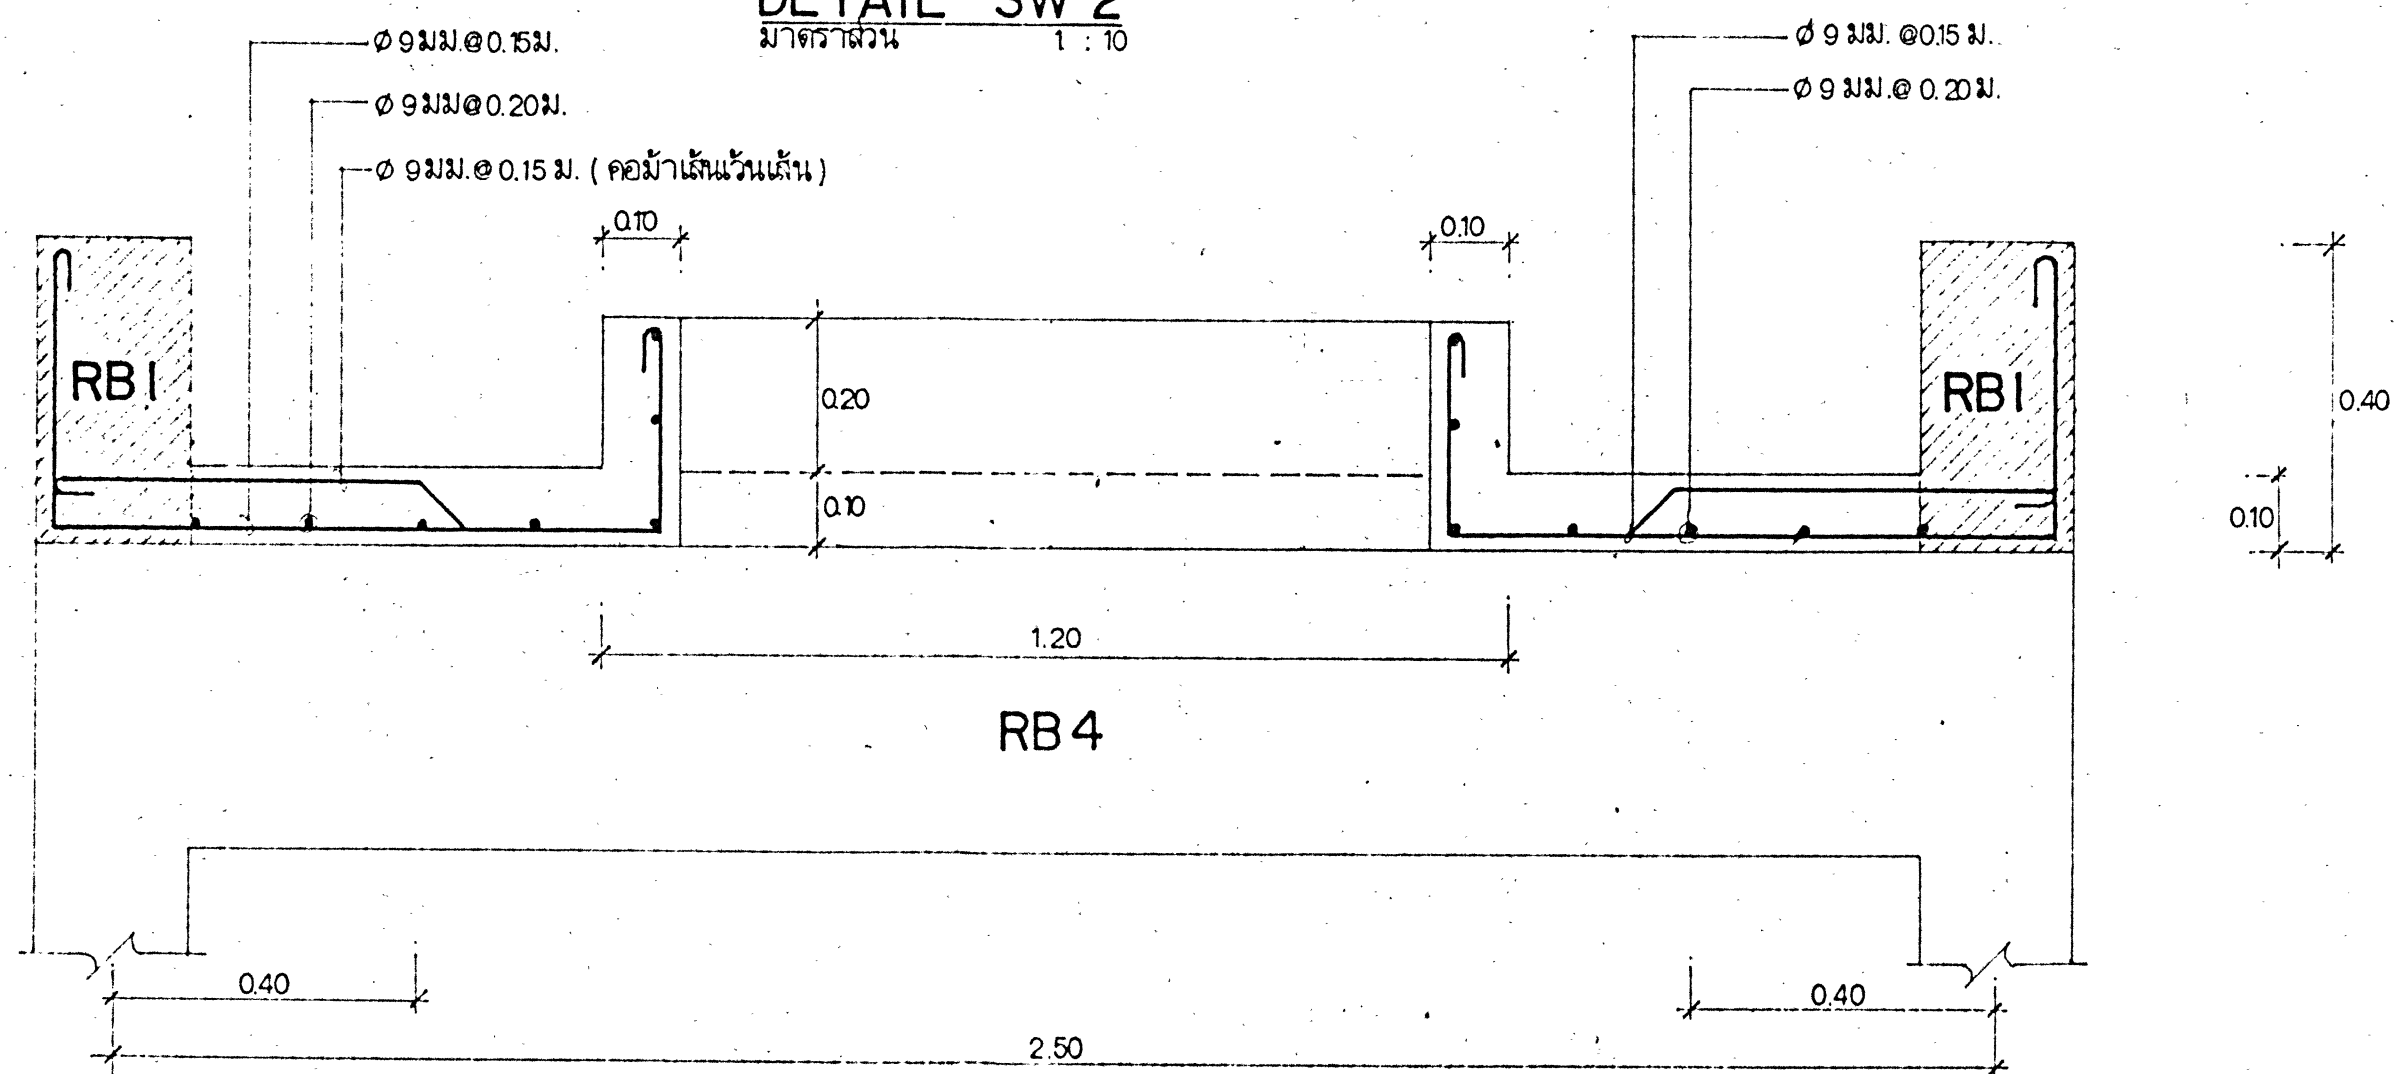

DETAIL SW 2 ชื่องาน
มาตรฐาน 1 : 10

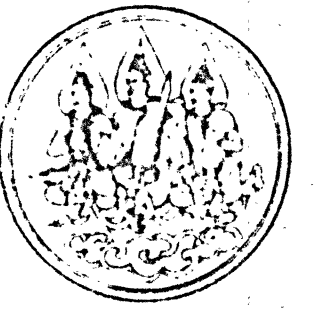

DESIGN & CONSTRUCTION DIVISION
DEPARTMENT OF SKILL DEVELOPMENT
MINISTRY OF LABOUR AND SOCIAL WELFARE
KINGDOM OF THAILAND

ARCHITECT
MR. VICHAI THIRASAKUL
MR. TORNNA NONGS-UDOM

STRUCTURAL ENGINEER
MR. SOMPOON BARTHOLOMEW
MR. BOONKONG THIPPUL

SANITARY ENGINEER
MR. TORNNA NONGS-UDOM

ELECTRICAL ENGINEER
MR. JAKARIN KETTO

MECHANICAL ENGINEER

DRAWN BY
THANAPORN STUDIO
RANGSIRATONG DEKTHAP

CHECKED
P. Nongudom CHIEF ARCHITECT
J. Nongudom CHIEF ENGINEER
J. Nongudom DIRECTOR

APPROVED BY
DIRECTOR GENERAL

PROJECT ๘๗๐.๕.๕๐
CAMBODIAN THAI SKILL
DEVELOPMENT CENTER


TITLE
แบบขยายคาน

DRAWING CODE C-006/06

DRAWING NO. S-11


TOTAL DRAWING 16

REVISION NO. DATE

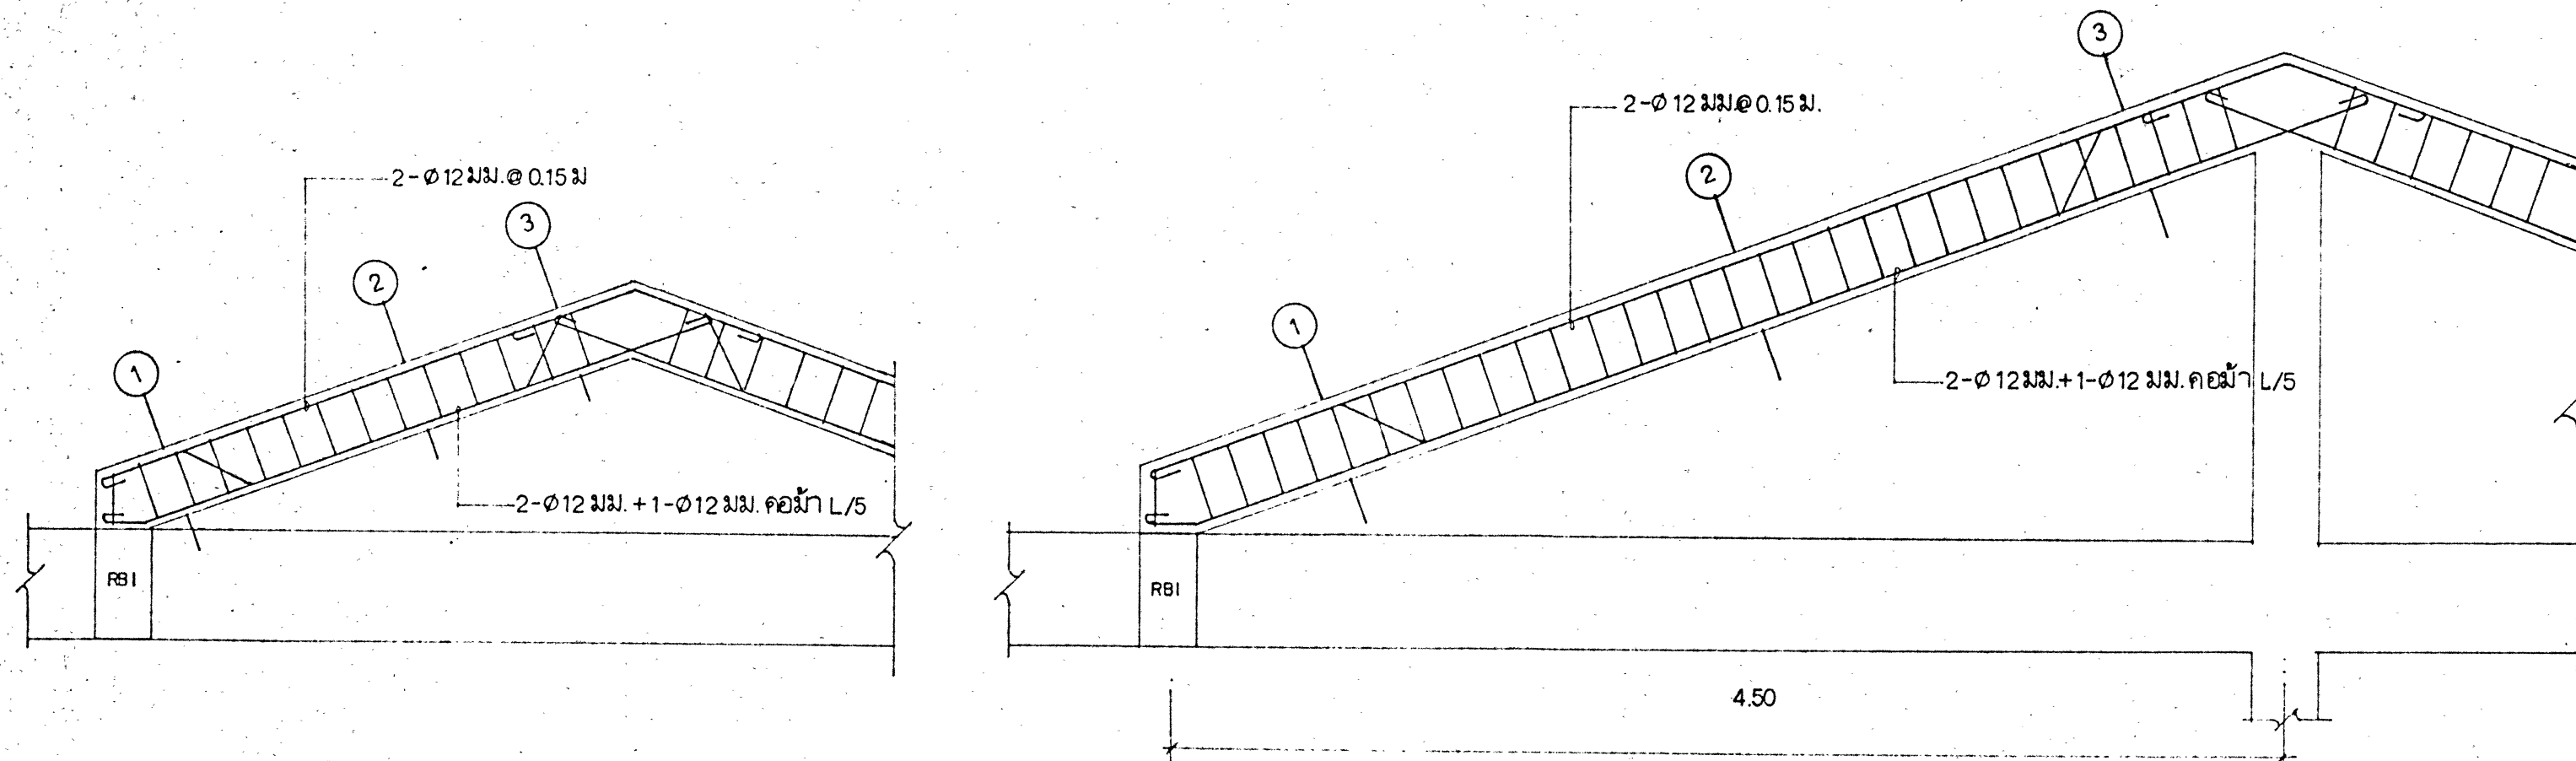


LONG SECTION RB5
SCALE 1:25


LONG SECTION RB5
SCALE 1:25

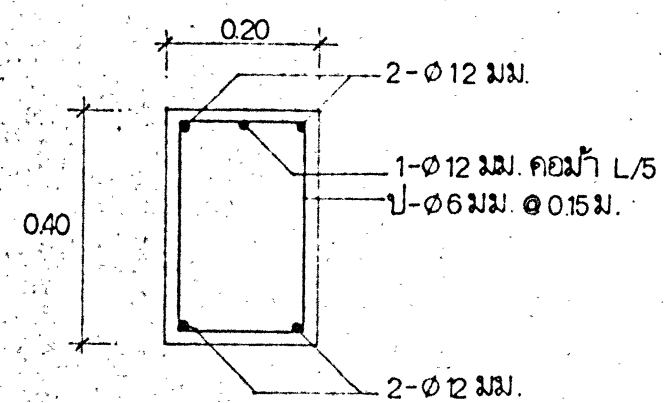


RB5 1-1

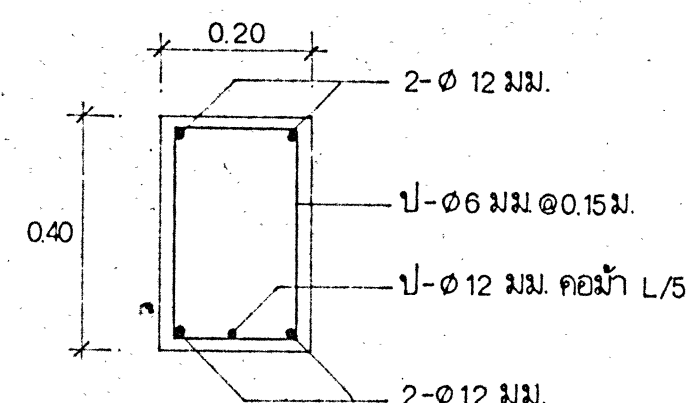


RB5 2-2

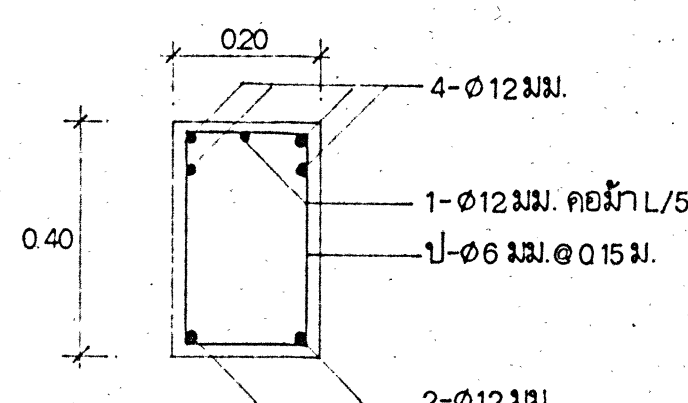

RB5 3-3

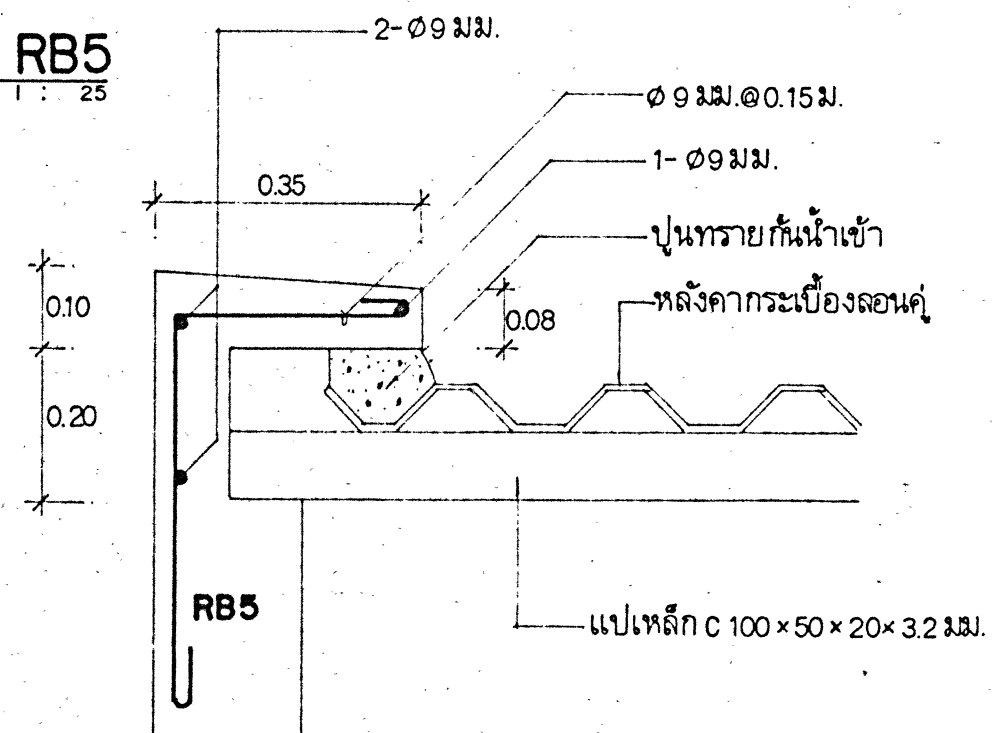

แบบขยายทับหลังคา คสล.
SCALE 1:10

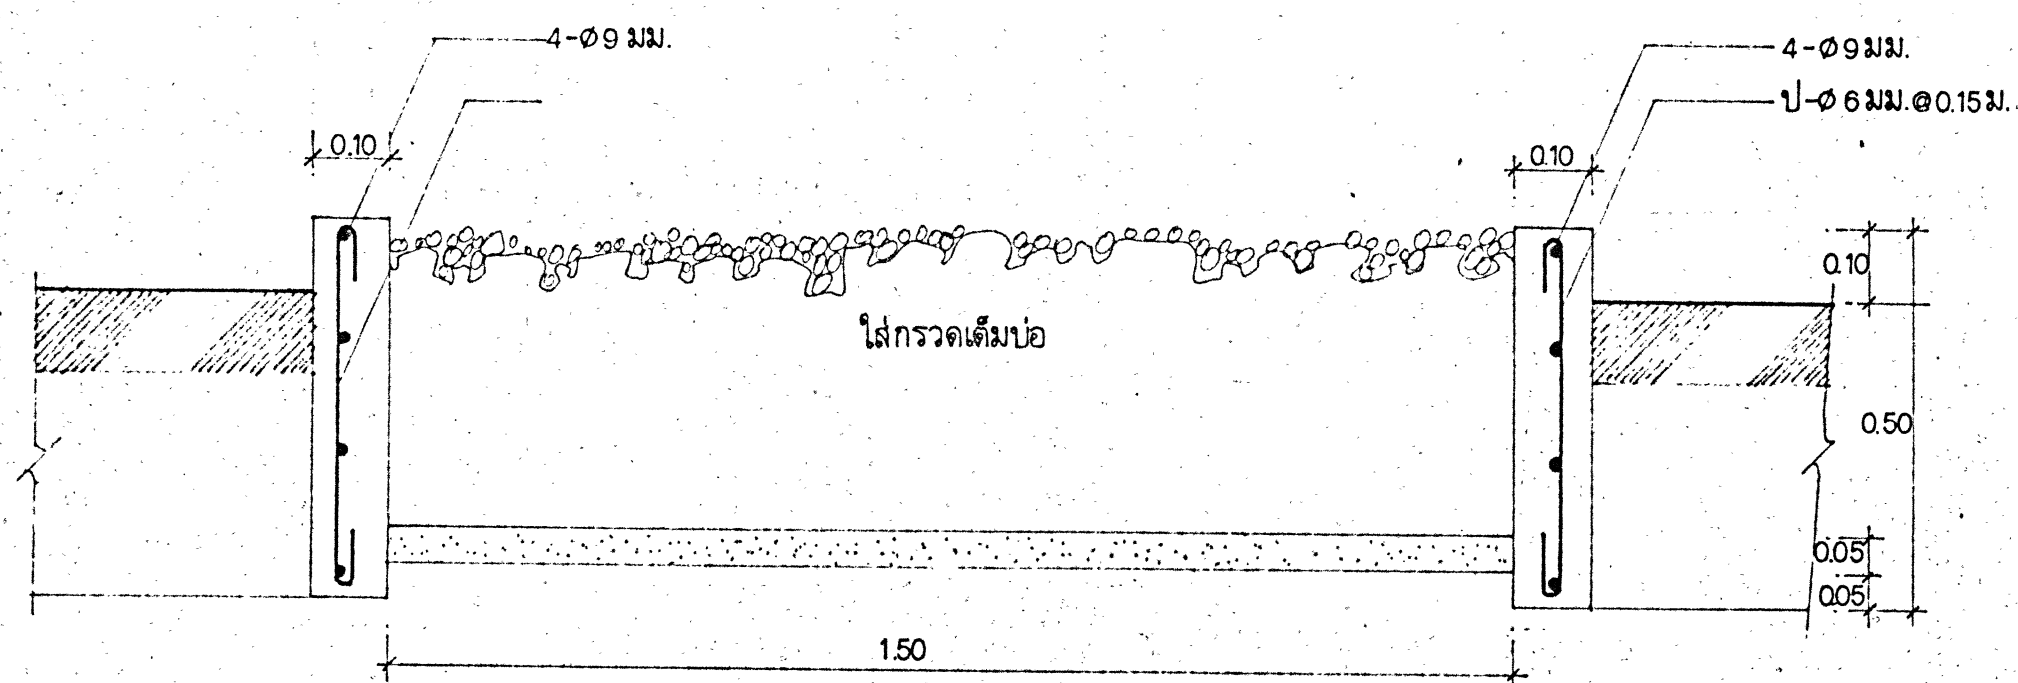


แบบขยายบ่อกรวด
SCALE 1:10

REMARK


ELEVATION

SCALE 1 : 75

TRUSS T1.

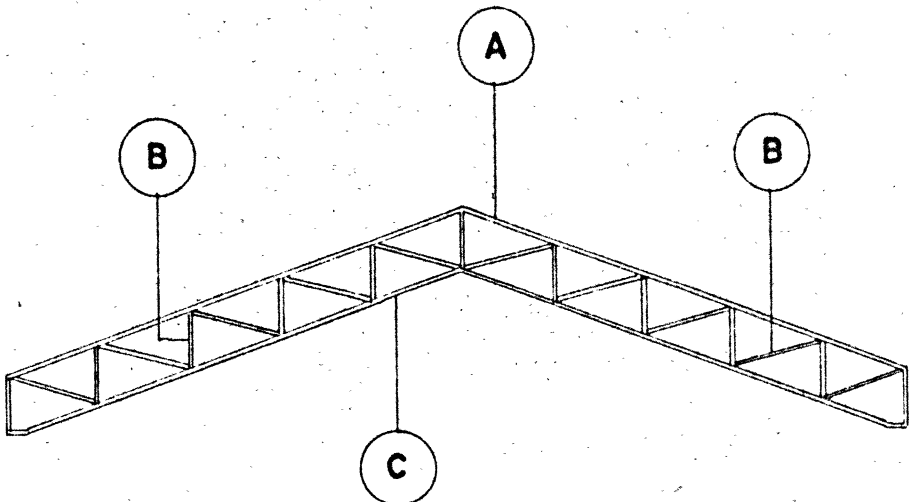

MEMBER	A	2 TF 65X 65X 6 MM.		
	B	2 JL 40X40 X 4 MM.		
	C	2 JL 50X50 X 5 MM.		

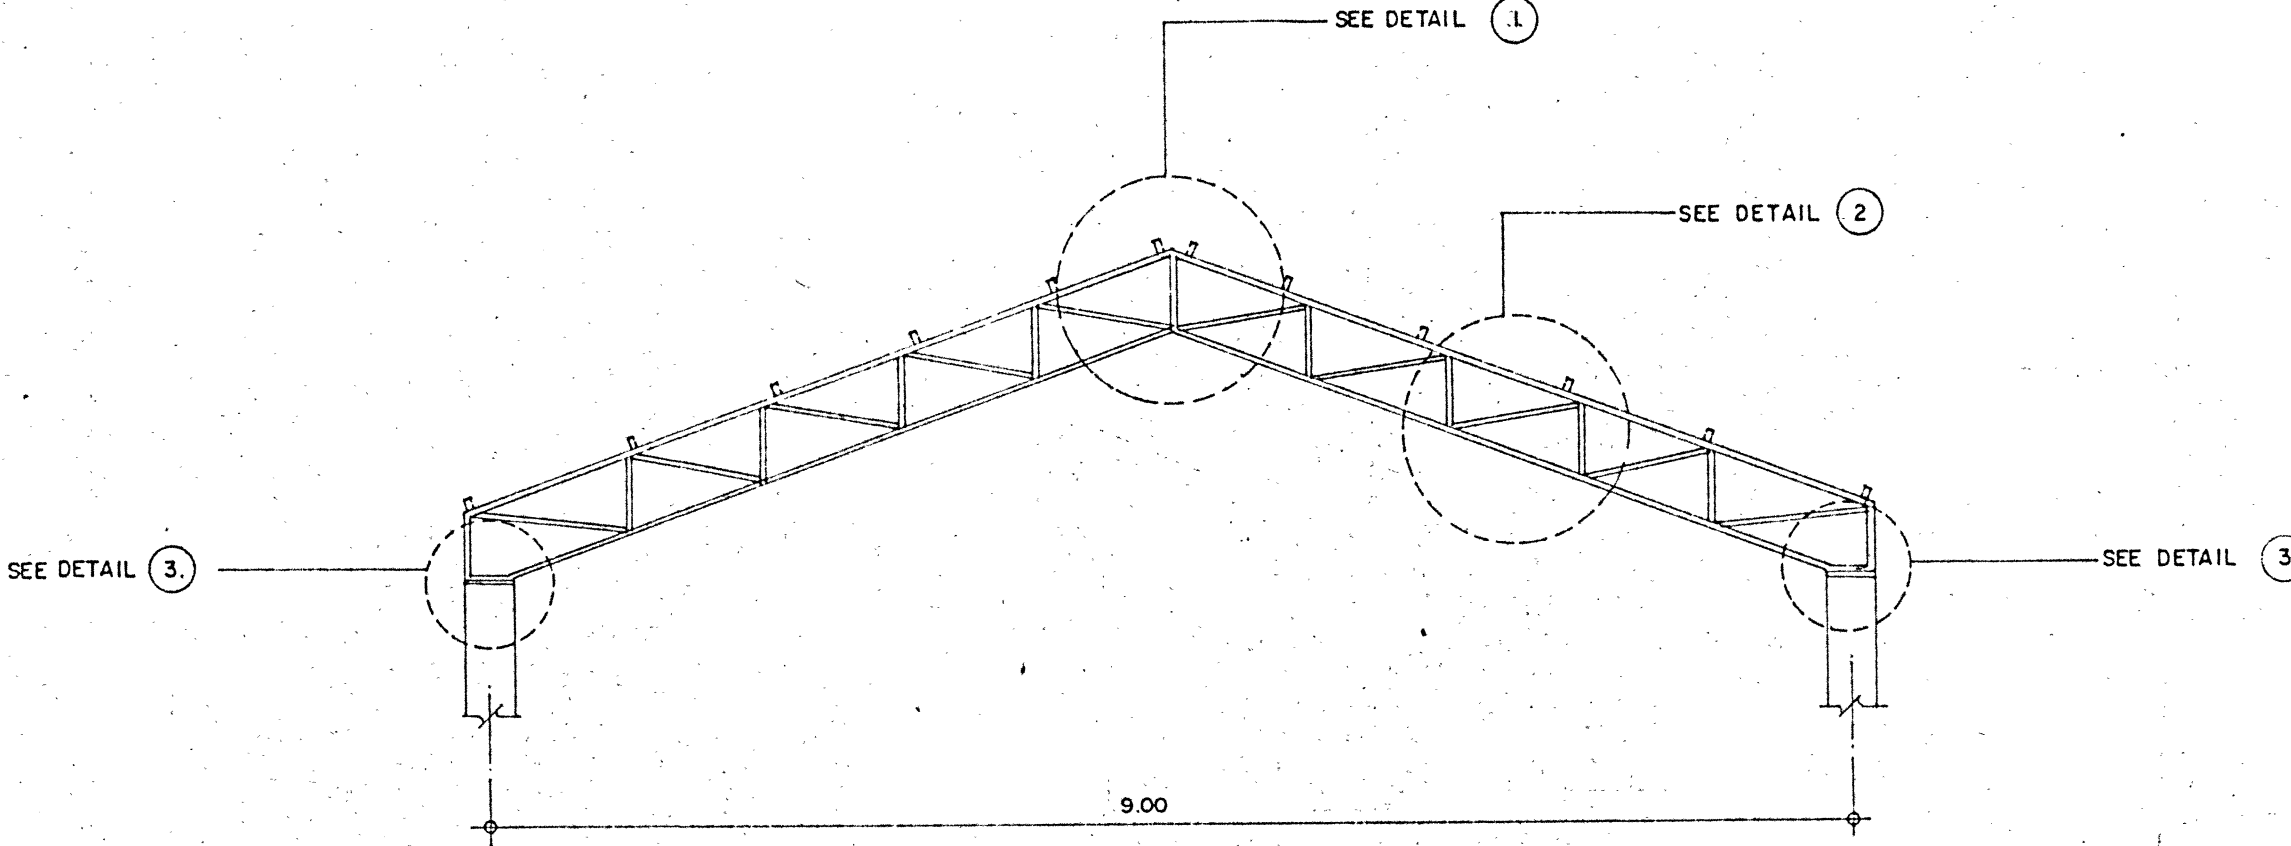

DETAIL TRUSS T1.

SCALE 1 : 50



DESIGN & CONSTRUCTION DIVISION

DEPARTMENT OF SKILL DEVELOPMENT

MINISTRY OF LABOUR AND SOCIAL WELFARE

KINGDOM OF THAILAND

ARCHITECT

Mr. VICHA THEERAAANUWATH

Mr. PRINYA NUANG-U-DOM

STRUCTURAL ENGINEER

Mr. SOMPONG BAROONPAN

Mr. BOONKONG THIPPUL

SANITARY ENGINEER

Mr. TORCHAYA NAMNGERN

ELECTRICAL ENGINEER

Mr. JAKARIN KETTO


MECHANICAL ENGINEER


DRAWN BY


THANAPOOM STUDIO


BANGBUATONG NONTHABURI TEL. 920-8181

CHECKED

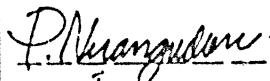
 CHIEF ARCHITECT

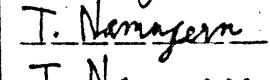 CHIEF ENGINEER

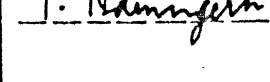 DIRECTOR

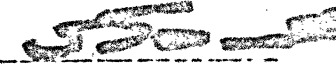APPROVED BY 

DIRECTOR GENERAL

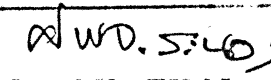PROJECT 

CAMBODIAN THAI SKILL

DEVELOPMENT CENTER

TITLE


แบบขยายโครงคาเหล็ก T1.

DRAWING CODE C-006/06

DRAWING NO. S-12

TOTAL DRAWING 16

REVISION NO. DATE

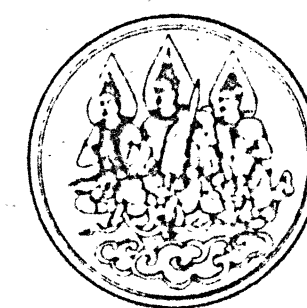

DESIGN & CONSTRUCTION DIVISION
DEPARTMENT OF SKILL DEVELOPMENT
MINISTRY OF LABOUR AND SOCIAL WELFARE
KINGDOM OF THAILAND

ARCHITECT

Mr. VICHAI THEERANUWATH
Mr. PRINYA NUANG-U-DOM

STRUCTURAL ENGINEER

Mr. SOMPONG BAROONPAN
Mr. BOONKONG THIPPUL

SANITARY ENGINEER

Mr. TORNGHAYA NAMNERN

ELECTRICAL ENGINEER

Mr. JAKARIN KETTO

MECHANICAL ENGINEER

DRAWN BY

THANAPOOM STUDIO.
BANGBUATONG NONGTHABURI TEL. 920-8684

CHECKED

P. Nuangudom CHIEF ARCHITECT
T. Namngern CHIEF ENGINEER
T. Namngern DIRECTOR

APPROVED BY

[Signature]
DIRECTOR GENERAL

PROJECT

รพอ.ร.460
CAMBODIAN THAI SKILL
DEVELOPMENT CENTER

TITLE


แบบขยายโครงคา T1.

DRAWING CODE C-006/06

DRAWING NO. S-13 29


TOTAL DRAWING 16

REVISION NO. DATE

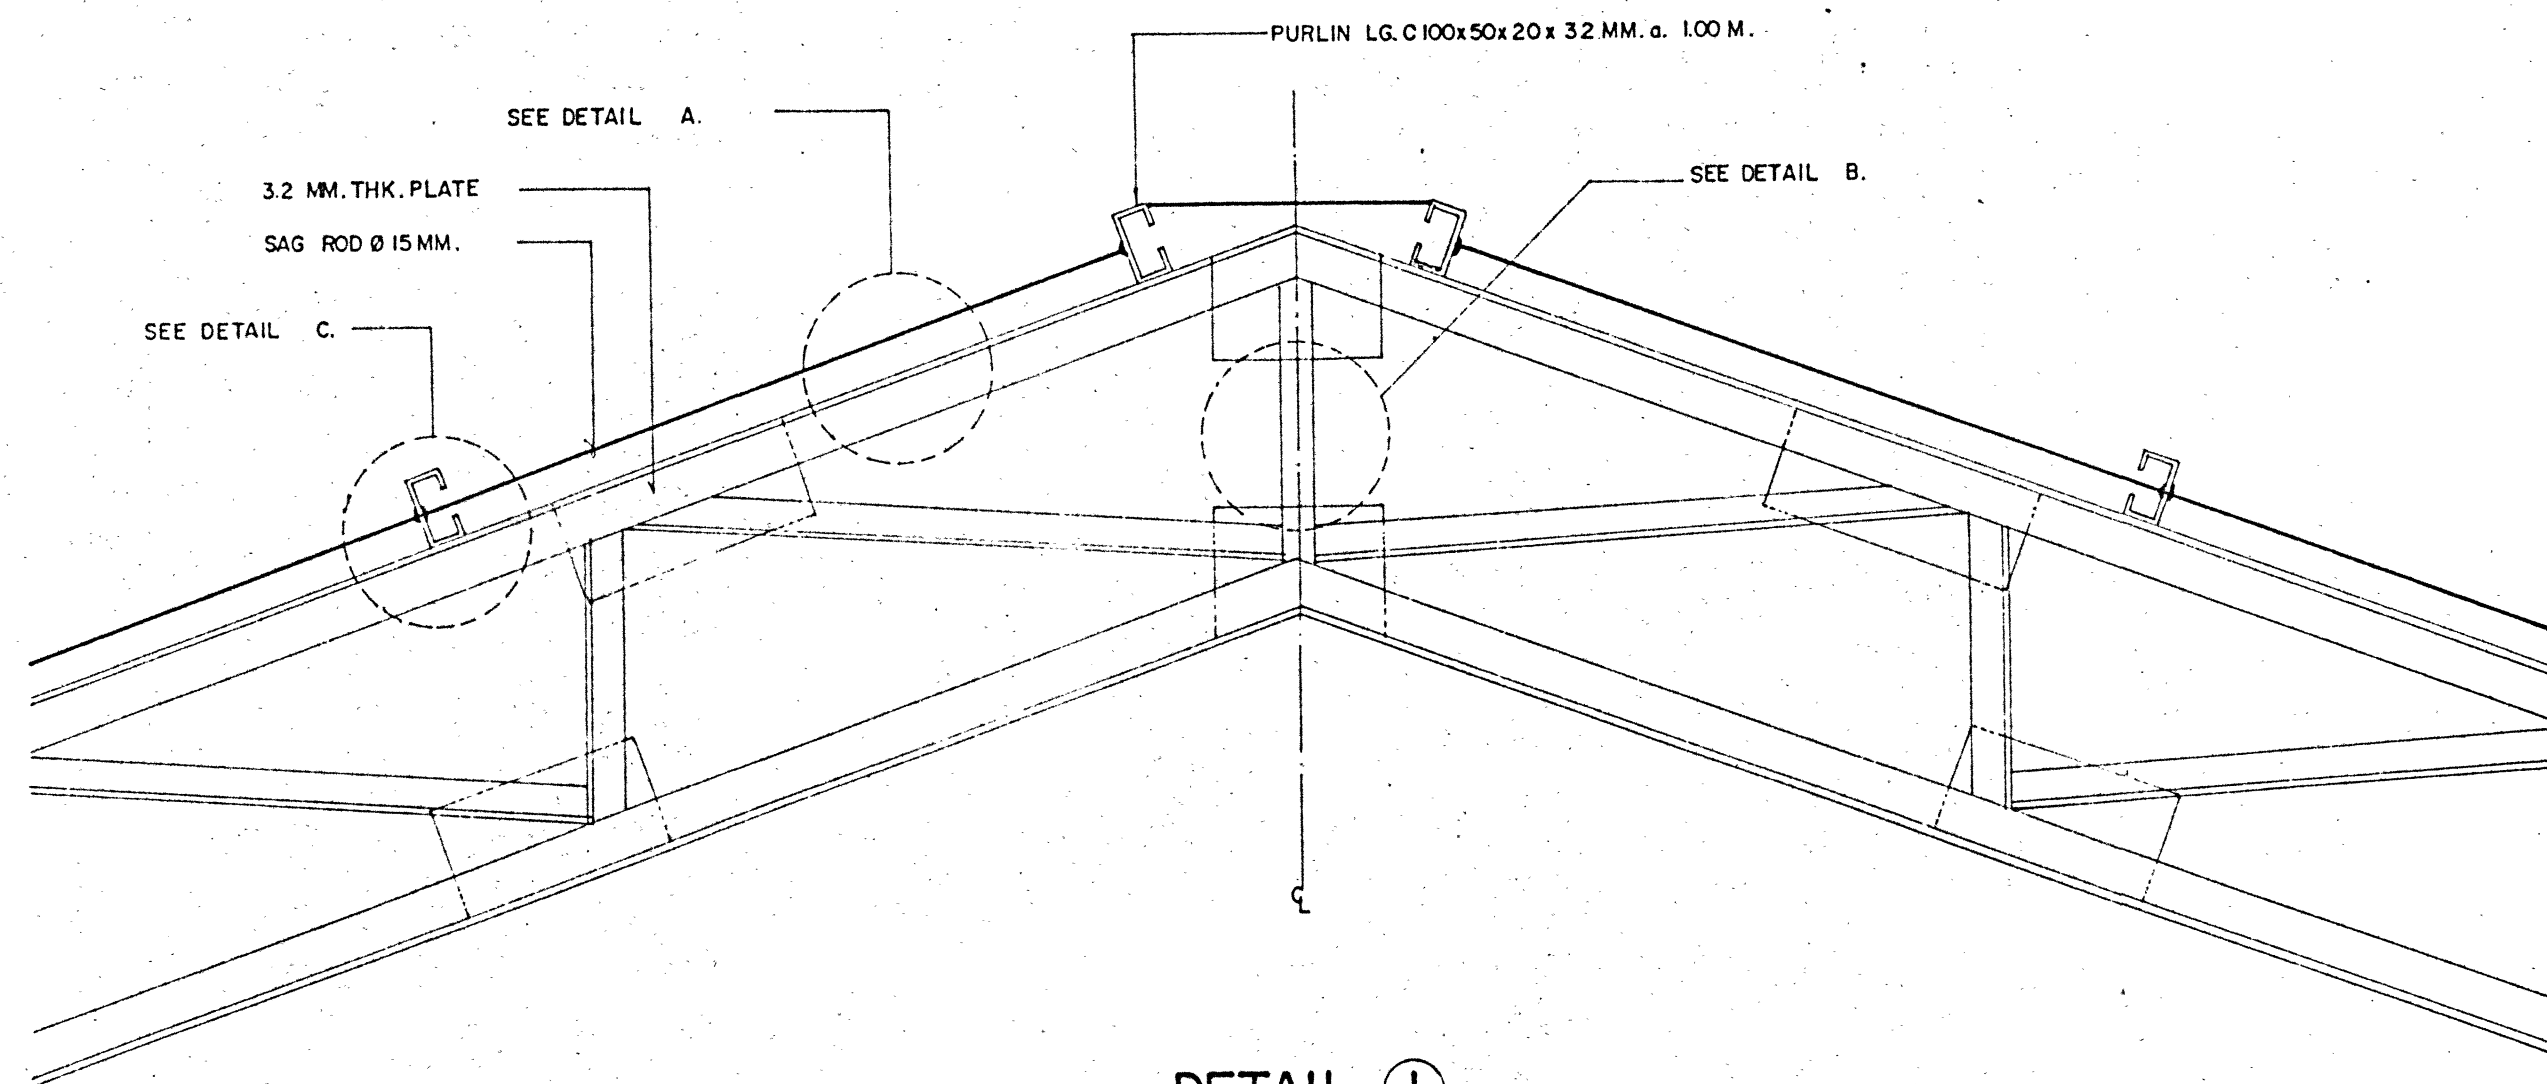


DETAIL ①
SCALE 1 : 10


DETAIL TRUSS T1.

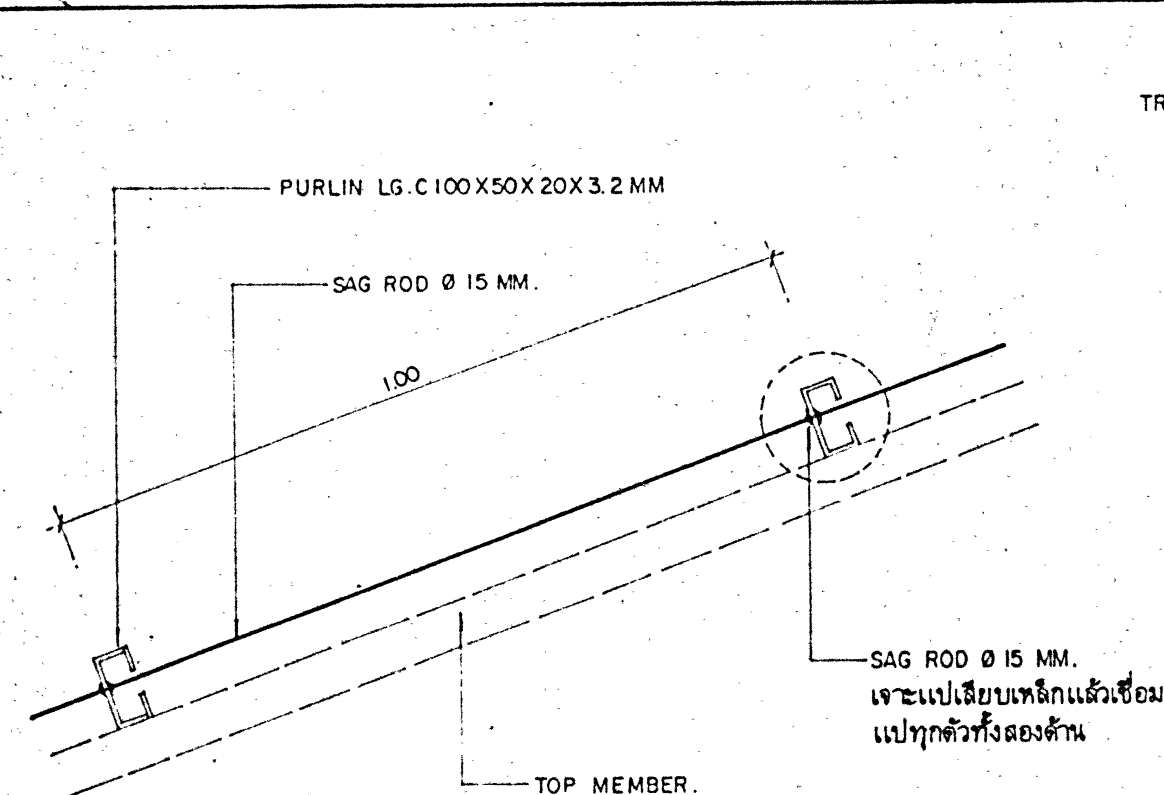

DETAIL ③
SCALE 1 : 10

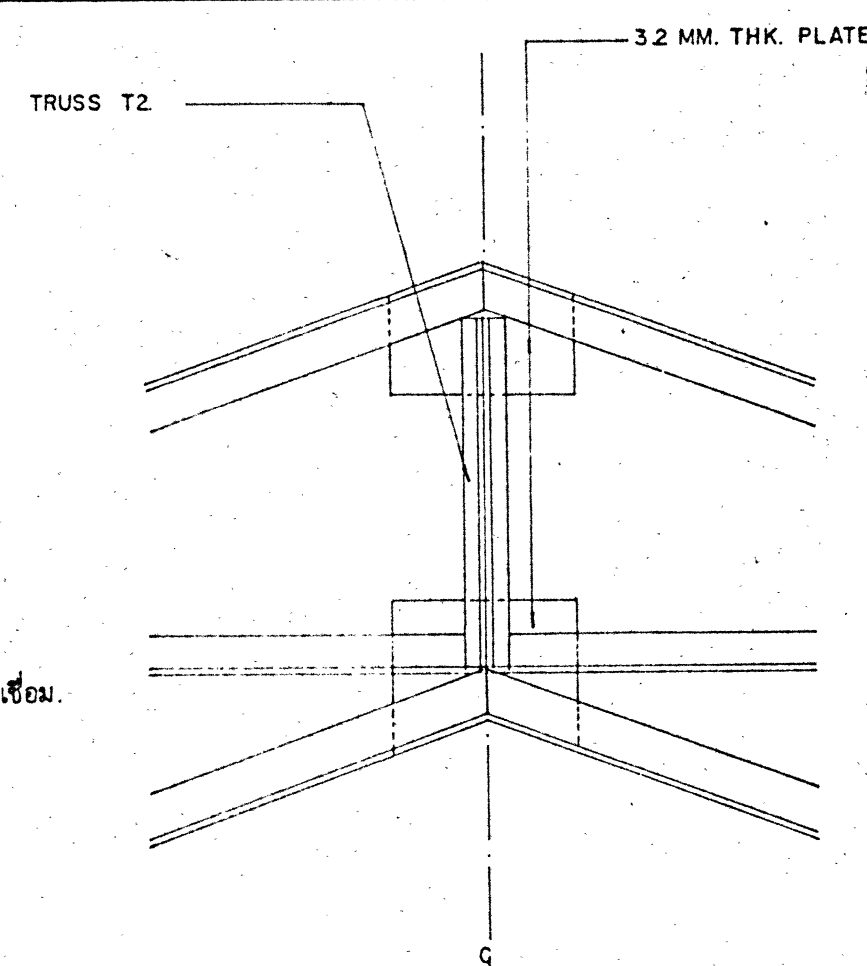

DETAIL ②
SCALE 1 : 10

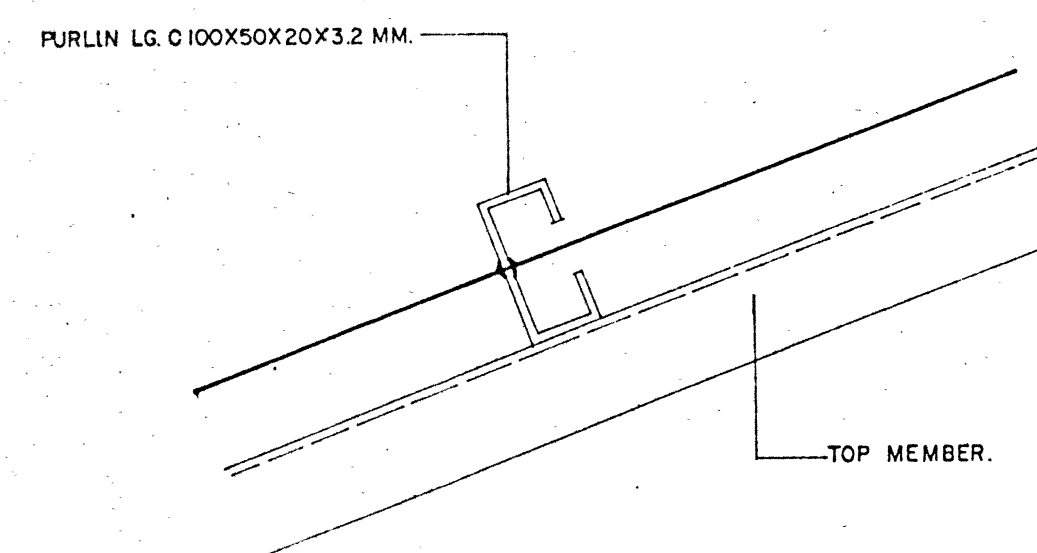

DETAIL ④
SCALE 1 : 10



DESIGN & CONSTRUCTION DIVISION
DEPARTMENT OF SKILL DEVELOPMENT
MINISTRY OF LABOUR AND SOCIAL WELFARE
KINGDOM OF THAILAND

ARCHITECT

Mr. VICHAI THEERAAANUWATH
Mr. PHINYA NUANG-U-DOM

STRUCTURAL ENGINEER

Mr. SOMPONG BAROONPAN
Mr. BOONKONG THIPPUL

SANITARY ENGINEER

Mr. TORCHAYA NAMGERN

ELECTRICAL ENGINEER

Mr. JAKARIN KETTO

MECHANICAL ENGINEER

DRAWN BY

THANAPOOM STUDIO
BANGBUATONG NONTABURI TEL: 920-8604

CHECKED

P. Namgern CHIEF ARCHITECT
T. Namgern CHIEF ENGINEER
T. Namgern DIRECTOR

APPROVED BY

[Signature]
DIRECTOR GENERAL

PROJECT *ศูนย์ สสวท*
CAMBODIAN THAI SKILL
DEVELOPMENT CENTER


TITLE
แบบขยายโครงสร้างหลังคาเหล็ก

DRAWING CODE C-006/06


DRAWING NO. S-14 30

TOTAL DRAWING 16


REVISION NO. DATE

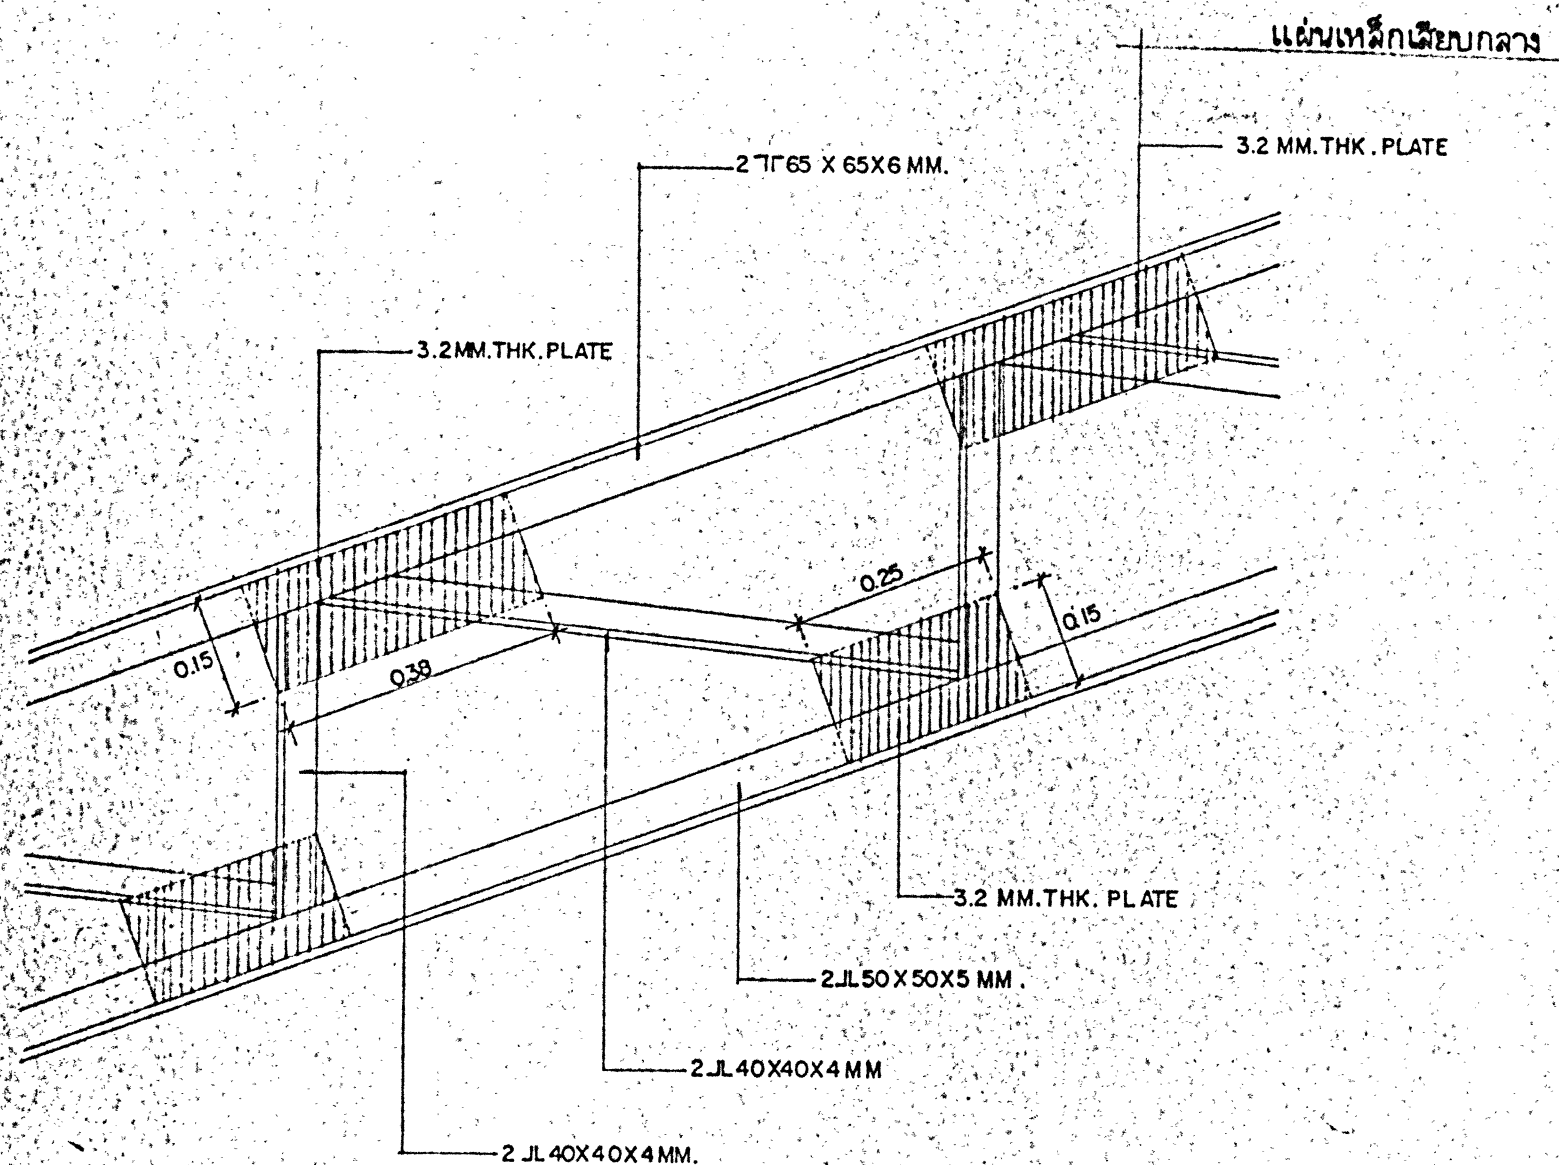


DETAIL ②
SCALE 1 : 10

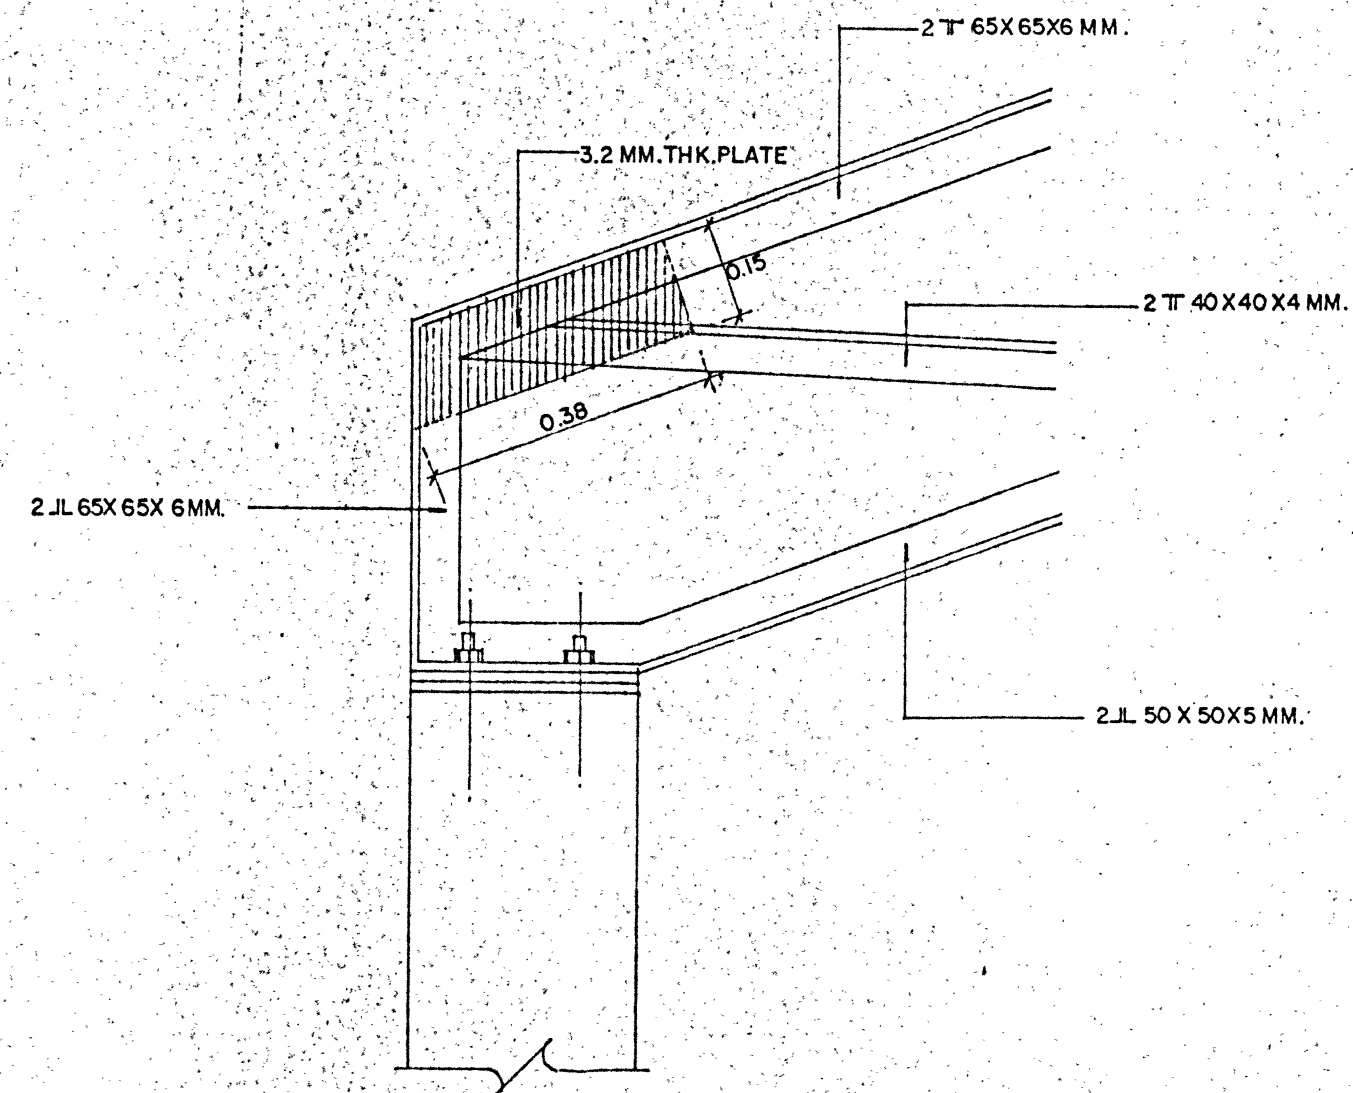

DETAIL ②
SCALE 1 : 10

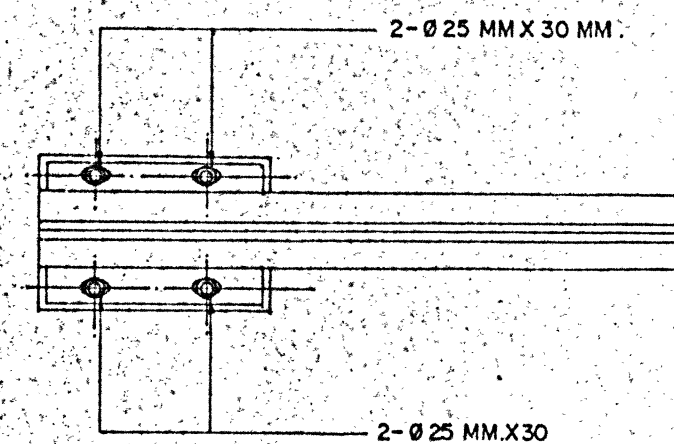

PLAN
SCALE 1 : 10


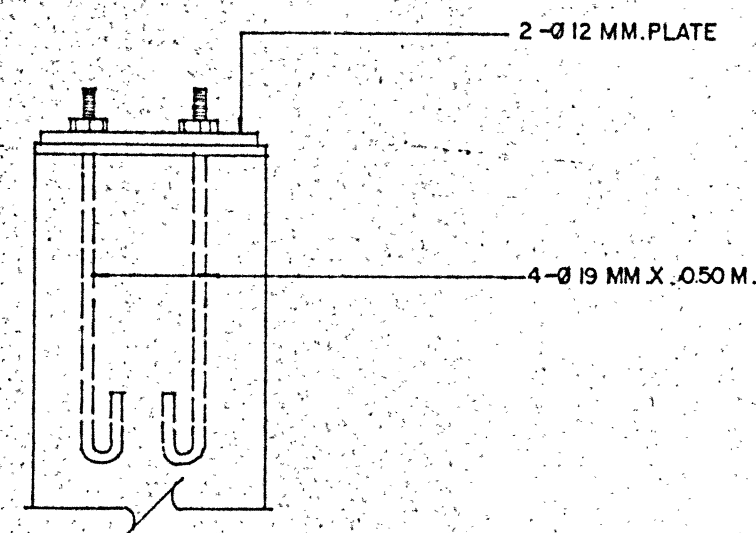


DETAIL ②
SCALE 1 : 10

REMARK

TRUSS T3.




TRUSS T2.

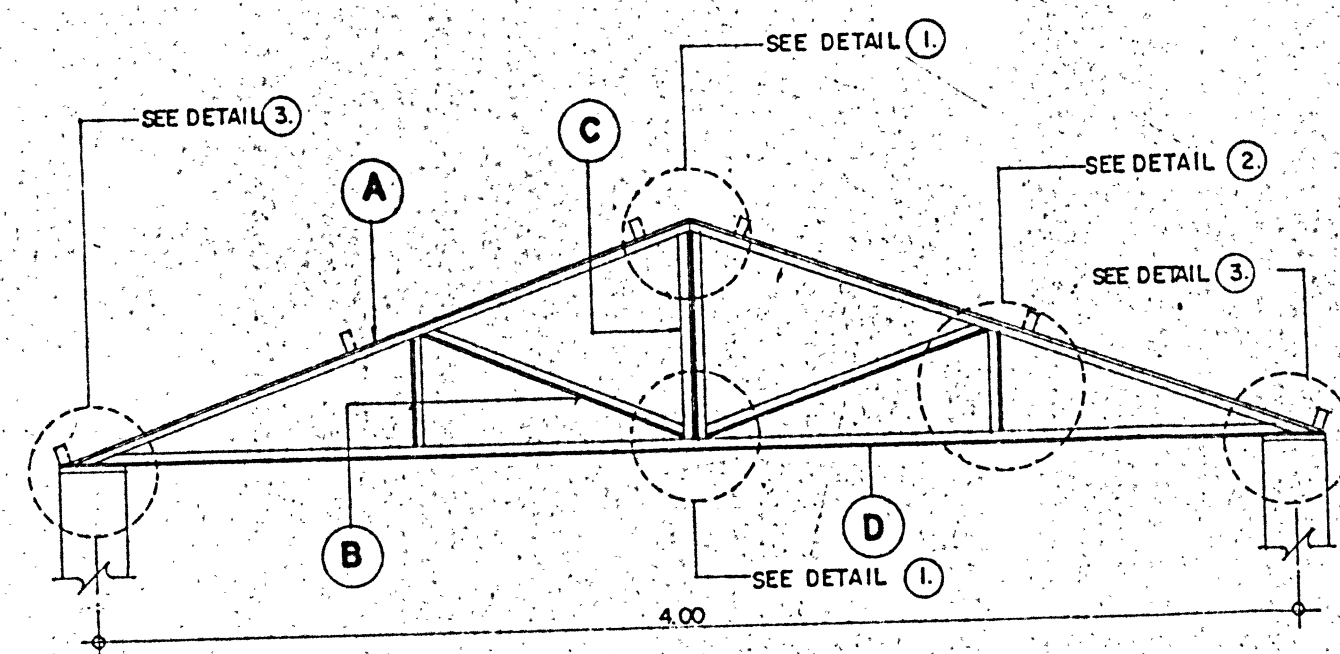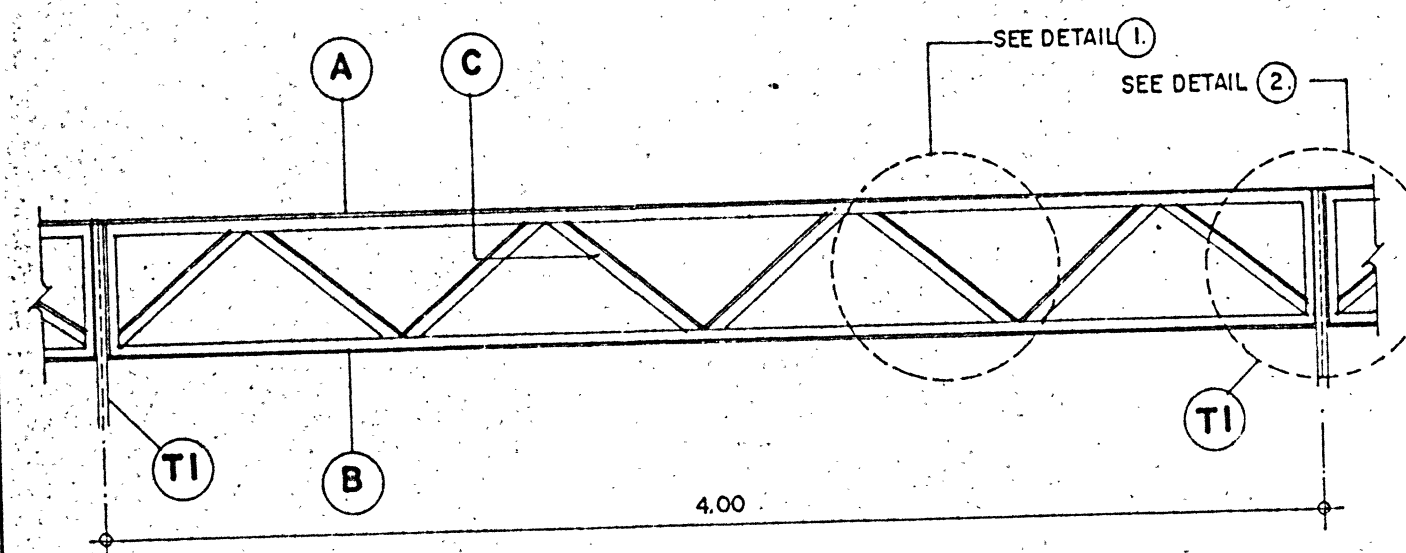ELEVATION
SCALE 1:25

MEMBER

A	2T 50X 50X5 MM.	D	2 JL 40X40X 3 MM
B	2 JL 50 X 50X 5 MM.		
C	2 JL 40X40X 5 MM.		

A	2 T 40 X 40X 3MM.
B	2 JL 40 X 40 X 3MM.
C	2 JL 40 X 40 X 3 MM.

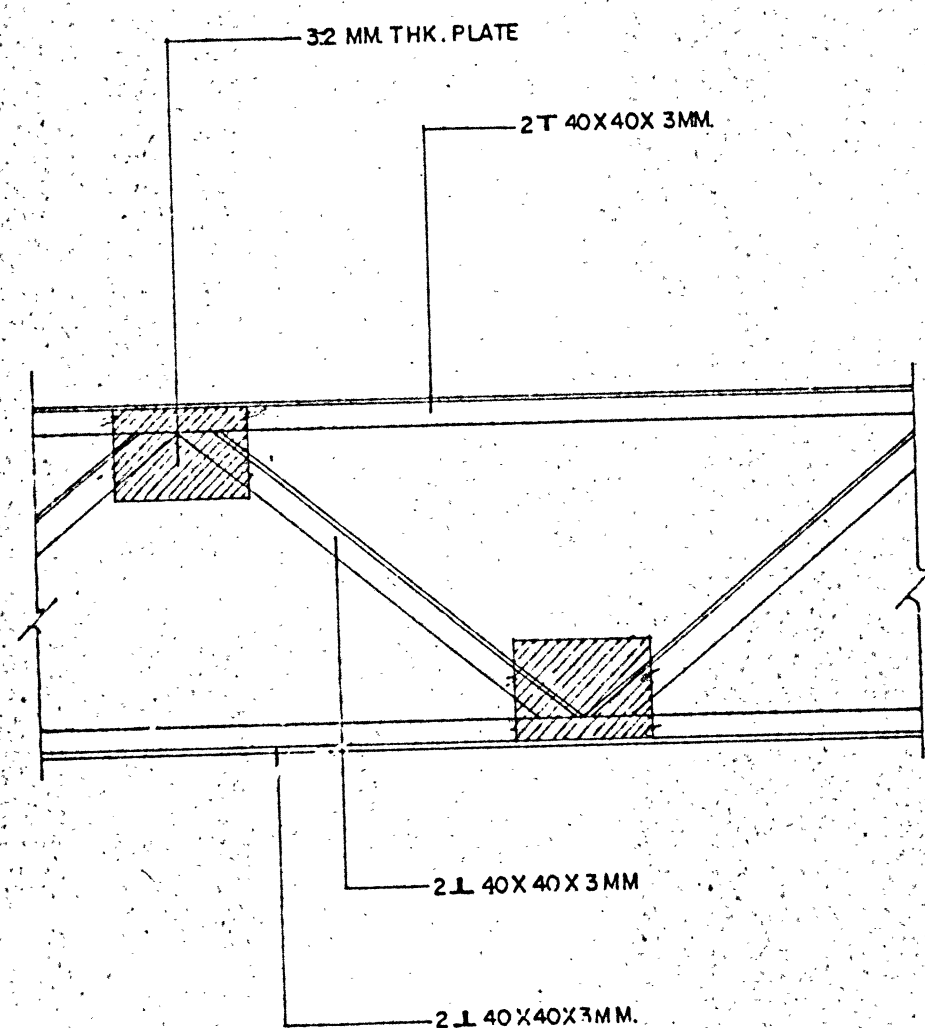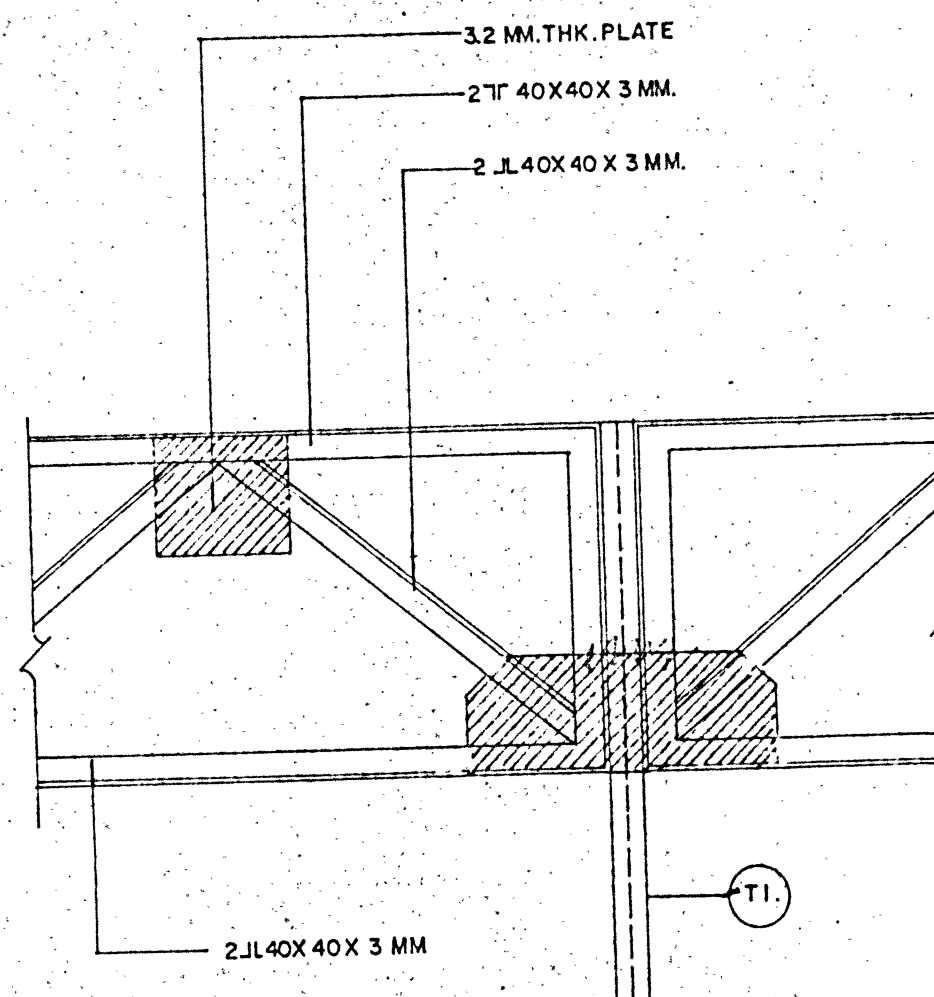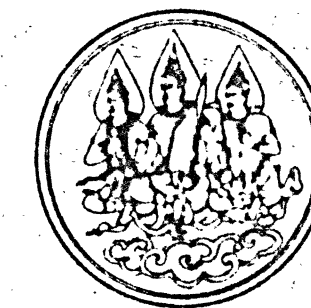DETAIL ① (TRUSS T2)
SCALE 1:10DETAIL ② (TRUSS T2)
SCALE 1:10

DESIGN & CONSTRUCTION DIVISION
DEPARTMENT OF SKILL DEVELOPMENT
MINISTRY OF LABOUR AND SOCIAL WELFARE
KINGDOM OF THAILAND

ARCHITECT

Mr. VICHIA THEERANUWATH
Mr. PRINYA NUANG-U-DOM

STRUCTURAL ENGINEER

Mr. SOMPONG BAROONPAN
Mr. BOONKONG THIPPUL

SANITARY ENGINEER

Mr. TORCHAYA NAMGERN

ELECTRICAL ENGINEER

Mr. JAKARIN KETTO

MECHANICAL ENGINEER

DRAWN BY

THANAPOOM STUDIO
BANGBUATONG NONTABURI TEL. 920-8684

CHECKED

P. Wangdon CHIEF ARCHITECT
T. Namgern CHIEF ENGINEER
T. Namgern DIRECTOR

APPROVED BY *[Signature]*
DIRECTOR GENERAL

PROJECT : ๘๗๐.๕๔๖
CAMBODIAN THAI SKILL
DEVELOPMENT CENTRE

TITLE


ขยายโครงหลังคาเหล็ก

DRAWING CODE C-006/06


DRAWING NO. S-15

TOTAL DRAWING 16 ๒

REVISION NO. DATE

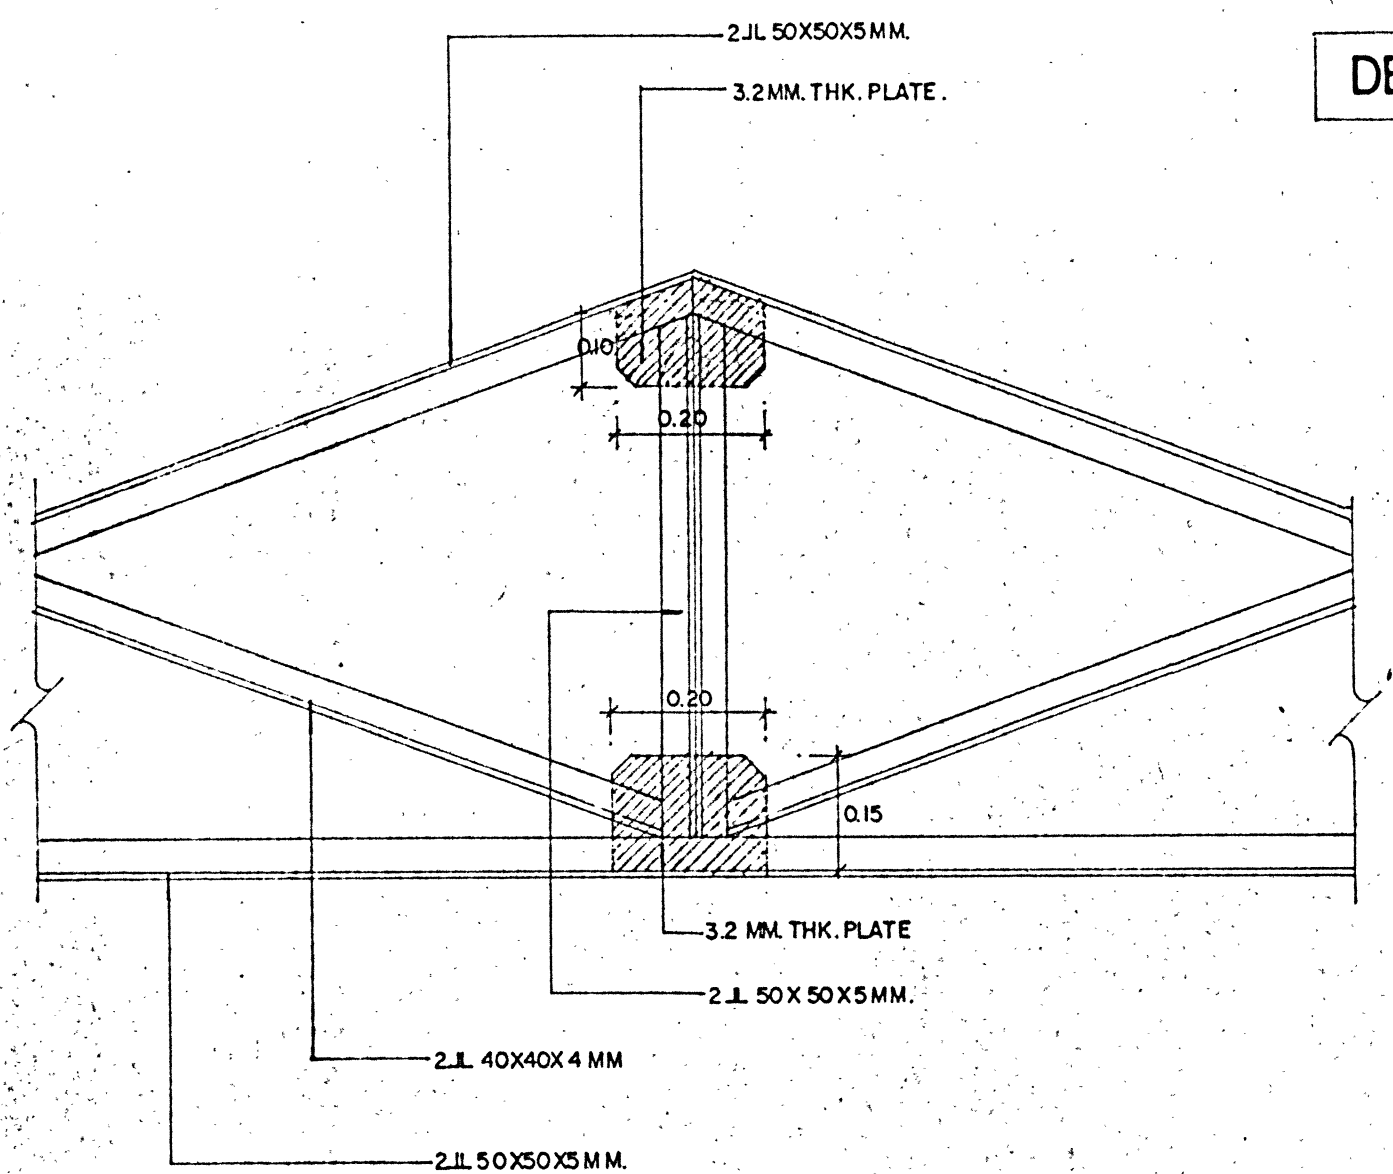


DETAIL ①
SCALE 1 : 10

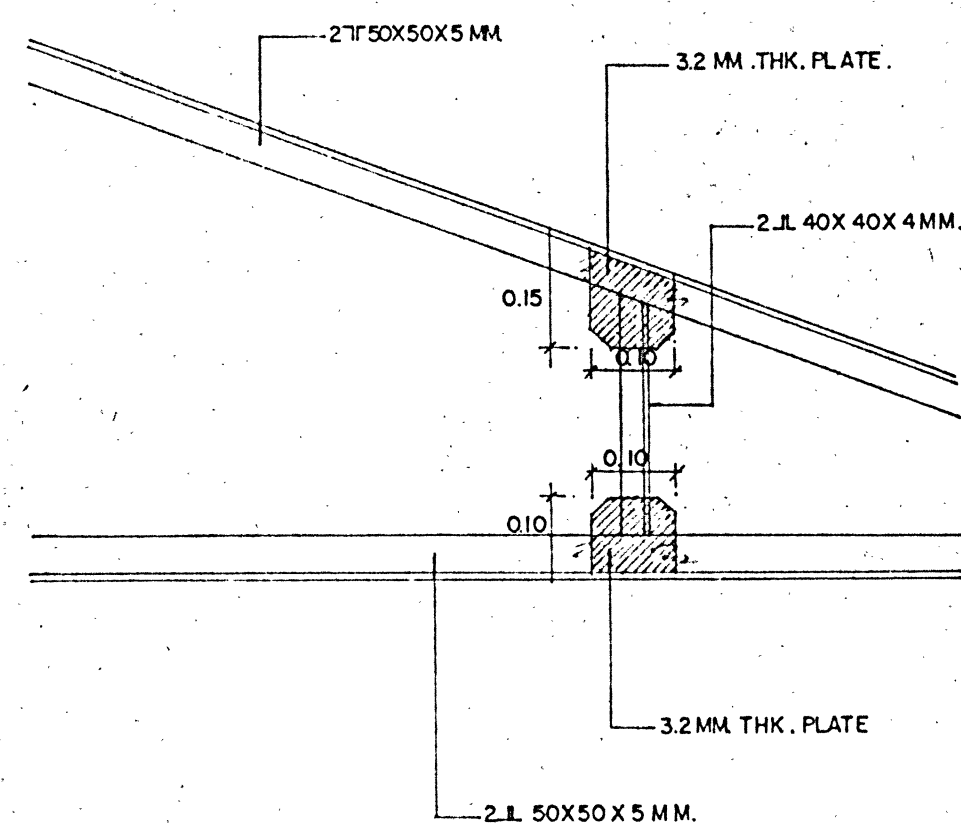


DETAIL ②
SCALE 1 : 10


DETAIL TRUSS T3

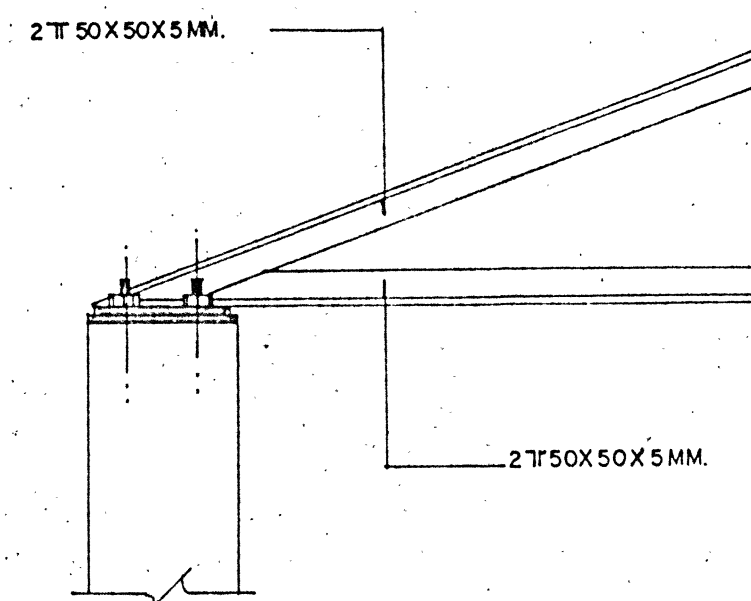


DETAIL ③
SCALE 1 : 10

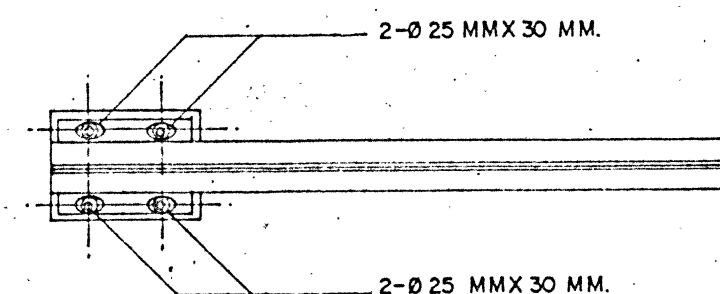

PLAN
SCALE 1 : 10

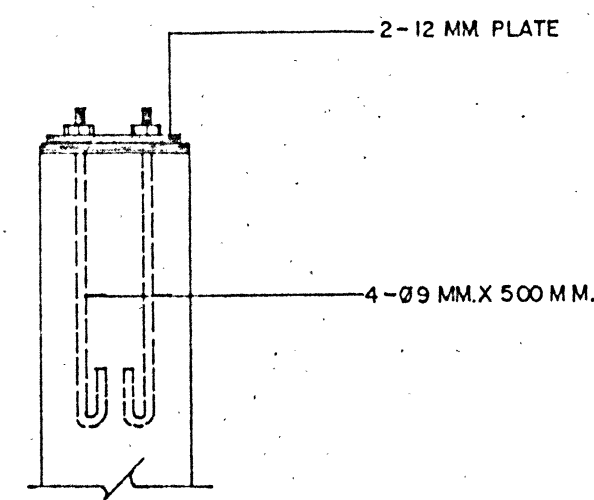

DETAIL ③
SCALE 1 : 10

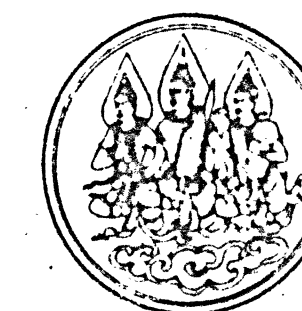

DESIGN & CONSTRUCTION DIVISION
DEPARTMENT OF SKILL DEVELOPMENT
MINISTRY OF LABOUR AND SOCIAL WELFARE
KINGDOM OF THAILAND

ARCHITECT

Mr. VICHA THEERANUWATH
Mr. PRINYA NUANG-U-DOM

STRUCTURAL ENGINEER

Mr. SOMPONG BARONFAN
Mr. BOONKONG THIPPUL

SANITARY ENGINEER

Mr. TORNCAYA NAMNGERN

ELECTRICAL ENGINEER

Mr. JAKARIN KETTO

MECHANICAL ENGINEER

DRAWN BY

THANAPOOM STUDIO
BANGBUATONG NONTABURI TEL. 920-8484

CHECKED

P. Nangdon CHIEF ARCHITECT
T. Namjien CHIEF ENGINEER
T. Namjien DIRECTOR

APPROVED BY

DIRECTOR GENERAL

PROJECT *วอ.ส.ล.*
CAMBODIAN THAI SKILL
DEVELOPMENT CENTER

TITLE

แบบขยายโครงหลังคา T3.

DRAWING CODE C-006/06

DRAWING NO. S-16

TOTAL DRAWING 16 *32*

REVISION NO. DATE

ข้อกำหนดและขอบเขตของงาน

1. สายไฟสำหรับวงจรแสงสว่างให้ใช้ขนาด 2 x 2.5 มม.² VAF
สำหรับเดินรับ ให้ใช้ขนาด 2x4 มม.² VAF

2. สายสำหรับเข้าตัวมิเตอร์ ให้ใช้ 2 x 1.5 มม.² VAF
สายสำหรับเข้าตัวรับ ให้ใช้ขนาด 2 x 2.5 มม.² VAF

3. วงจรกำลัง (ตัวรับ) ให้แยกการใช้งานกับวงจรแสงสว่างโดยเด็ดขาด

4. การเดินสายที่ไม่ให้เดินเกาะผนังเท่านั้น

5. ถ้ามีการเดินสายผ่านผนังหรือพื้นให้ร้อยท่อเท่านั้น

6. เดินสายเมนต่างๆ ให้ร้อยท่อตามแบบกำหนดเท่านั้น

7. การต่อสายให้ต้องอย่างถาวร ในกล่องต่อสาย หรือภายในอุปกรณ์ไฟฟ้าเท่านั้น

8. การติดตั้งอุปกรณ์ และการเดินสาย ต้องเป็นไปตามกฎของการไฟฟ้าส่วนภูมิภาค
หรือกระทรวงมหาดไทย เท่านั้น

9. โคมไฟให้อยู่ในระดับเดียวกัน ยกเว้นในห้องน้ำและร้านค้า

10. วัสดุอุปกรณ์ทุกชิ้น ต้องเป็นของใหม่ และต้องได้มาตรฐาน มีตรารับรองของ มอก. ทุกชิ้น

และได้รับความเห็นชอบจากผู้ออกแบบด้วย

11. ตัวอาคารต้องไม่เกิดความเสียหาย อันเนื่องจากการติดตั้งระบบไฟฟ้า เช่น สลัก , ปูนกระเทาะ


12. เติร์ปทุกจุดให้ต่อสายดินทั้งหมด

13. ตู้โหนดไม่ต่ำกว่า 10 ช่อง สูงจากพื้น 1.60 ม.


14. ให้ติดตั้งระบบ GROUND ROD ตามกฎ ก.ฟ.ภ

สัญลักษณ์ทางไฟฟ้า

 PANEL BOARD, SEMEN, SQUARE-D, ม.อ.ก.

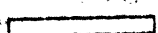 2x36W 220V FLUORESCENT LAMP, TOSHIBA , PHILIPS , ม.อ.ก.

 1x36W 220V FLUORESCENT LAMP, TOSHIBA , PHILIPS, ม.อ.ก.

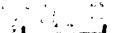 1x18W 220V FLUORESCENT LAMP, TOSHIBA , PHILIPS, ม.อ.ก.

 สวิตช์เกะผนัง 10 A 220V ติดตั้งจากพื้น 1.50 ม. National , Veto, ม.อ.ก.

 เติร์ปเกะผนัง ชนิดเติร์ปคู่ 15A 220V ติดผนังสูงจากพื้น 0.30 ม. National, Veto, ม.อ.ก.

 เติร์ปเกะผนัง ชนิดเติร์ปเดี่ยว 15 A 220V ติดผนังสูงจากพื้น 0.30 ม. National, Veto, ม.อ.ก.

 โคมไฟกิ่ง ติดตั้งภายนอก สูงจากพื้น 2.8 ม, ม.อ.ก.

หมายเหตุ


โคม 2x36 W. เป็นโคมก้างปลา มีฉากสะท้อนแสงทำจากสแตนเลส, ผังผ้า

โคม 1x36 W. เป็นโคมกล่องเหล็ก. ขาสปริงค์.

โคม 1x18 W. เป็นกล่องเหล็ก. ขาสปริงค์.

ขอบเขตการปฏิบัติงาน

ผู้รับเหมาต้องจัดหา และติดตั้งอุปกรณ์ไฟฟ้า ซึ่งระบุไว้ในข้อกำหนด และที่แสดงในแบบ
ให้สมบูรณ์ และถูกต้องทุกประการ และสามารถใช้งานได้.

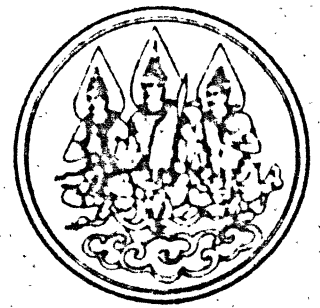

DESIGN & CONSTRUCTION DIVISION
DEPARTMENT OF SKILL DEVELOPMENT
MINISTRY OF LABOUR AND SOCIAL WELFARE
KINGDOM OF THAILAND

ARCHITECT

Mr. VICHAI THEERAAANUWATH
Mr. PRINYA NUANG-U-DOH

STRUCTURAL ENGINEER

Mr. SOMPONG BAN-ODHUM
Mr. BOONKONG THIPPUL

SANITARY ENGINEER

Mr. TORCHAYA VACHATUN

ELECTRICAL ENGINEER

Mr. JAKARIN KETTO

MECHANICAL ENGINEER


DRAWN BY

THANAPUOM STUDIO
BANGHUATONG NORTHACHULI TEL 901 1111

CHECKED

P. Mangudon CHIEF ARCHITECT
J. Namgyen CHIEF ENGINEER
J. Namgyen DIRECTOR

APPROVED BY

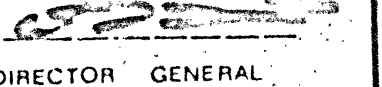
DIRECTOR GENERAL

PROJECT

๑ พอ. 5-๒๐
CAMBODIAN THAI SKILL
DEVELOPMENT CENTER

TITLE


ข้อกำหนดงานไฟฟ้า

DRAWING CODE C-006/06

DRAWING NO. E-01

TOTAL DRAWING 4 33

REVISION NO. 1 DATE 11/3/97

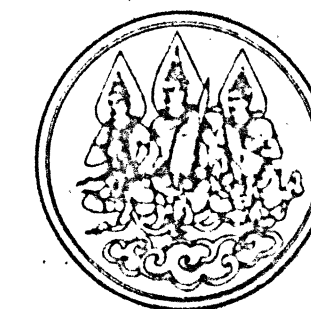

DESIGN & CONSTRUCTION DIVISION
DEPARTMENT OF SKILL DEVELOPMENT
MINISTRY OF LABOUR AND SOCIAL WELFARE
KINGDOM OF THAILAND

ARCHITECT
Mr. VICHA THEERANUWATH
Mr. PRINYA NUANG-U-DOM

STRUCTURAL ENGINEER
Mr. SOMPONG BAROONPAN
Mr. BOONKONG THIPPUL

SANITARY ENGINEER
Mr. TORCHAYA NAMGERN

ELECTRICAL ENGINEER
Mr. JAKARIN KETTO

MECHANICAL ENGINEER

DRAWN BY
THANAPOOM STUDIO
BANGBUATONG NONGTHABURI TEL. 926-8684

CHECKED
P. Nungudom CHIEF ARCHITECT
T. Nungern CHIEF ENGINEER
T. Nungern DIRECTOR

APPROVED BY *[Signature]*
DIRECTOR GENERAL

PROJECT *อพท. 5340*
CAMBODIAN THAI SKILL
DEVELOPMENT CENTER

TITLE
ตารางโหลดแผงย่อย


DRAWING CODE C-006/06

DRAWING NO. E-02

TOTAL DRAWING 4 *2/4*


REVISION NO. 1 DATE 11/3/97

ตารางรายการโหลดแผงย่อย										SINGLE LINE DIAGRAM	
ระบบไฟฟ้า		1 Ø 220 V. 50 HZ.		สถานที่ติดตั้ง		อาคารโรงพยาบาล					
จำนวนวงจรสูงสุด		6 วงจร		การติดตั้ง		เกาะผนัง เสาหมอนิ่ง					
เบรกเกอร์วงจรย่อย		≥ 10 KA (IC) 240 V.									
DIAGRAM.	วงจรที่	รายการ	LOAD (VA)			BREAKER			ขนาด	ชนิด	
			Ø A	Ø B	Ø C	POLE	AT	AF			
	1	แสงสว่าง 1.	1920	—	—	1.	10	50	2.5	VAF.	
	2.	แสงสว่าง 2.	1200	—	—	—	10	—	2.5	—	
	3.	เต้ารับ 1.	2112	—	—	—	15	—	4	—	
	4.	เต้ารับ 2.	2112	—	—	—	15	—	4	—	
	5.	สำรอง 1.	—	—	—	—	15	—	4	—	
	6.	สำรอง 2.	—	—	—	—	15	—	4	—	
			7344	—	—						
กระแสไฟฟ้า A : 40 A			เมน (CB หลัก) CB-1 Ø			ขนาดสายป้อน 2X16 MM ²					
กระแสไฟฟ้า B : — A.			40 AT 100 AF			ขนาดท่อร้อยสายป้อน 3/4"Ø EMT.					
กระแสไฟฟ้า C : — A.			≥ 10 KA (IC) 240 V.								

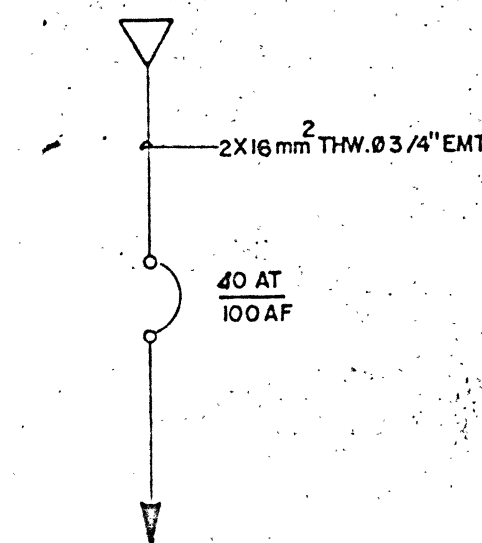

หมายเหตุ

- สายเมนไม่ควรยาวเกิน 25 เมตร
- สายดินให้ใช้สายทองแดงขนาด 6 มม²

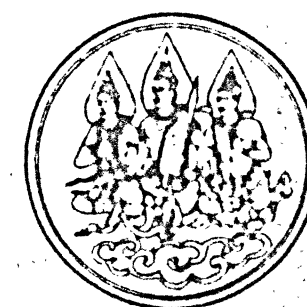

DESIGN & CONSTRUCTION DIVISION
DEPARTMENT OF SKILL DEVELOPMENT
MINISTRY OF LABOUR AND SOCIAL WELFARE
KINGDOM OF THAILAND

ARCHITECT

Mr. VICHAI THEERANUWATH
Mr. PRINYA HUANG-U-DOM

STRUCTURAL ENGINEER

Mr. SOMPONG BAROONPAN
Mr. BOONKONG THIPPUL

SANITARY ENGINEER

Mr. TORCHAYA NAMKERN

ELECTRICAL ENGINEER

Mr. JAKARIN KETTO

MECHANICAL ENGINEER

DRAWN BY

THANAPOOM STUDIO
BANGBUATONG NONTABURI TEL. 920-9084

CHECKED

P. Khungulom CHIEF ARCHITECT
T. Namgarn CHIEF ENGINEER
T. Namgarn DIRECTOR

APPROVED BY

[Signature]
DIRECTOR GENERAL

PROJECT ๘๗๐.๕-๒๐๖
CAMBODIAN THAI SKILL
DEVELOPMENT CENTER

TITLE



แปลนไฟฟ้าแสงสว่าง

DRAWING CODE C-006/06


DRAWING NO. E-03

TOTAL DRAWING 4 ๑๕


REVISION NO. DATE

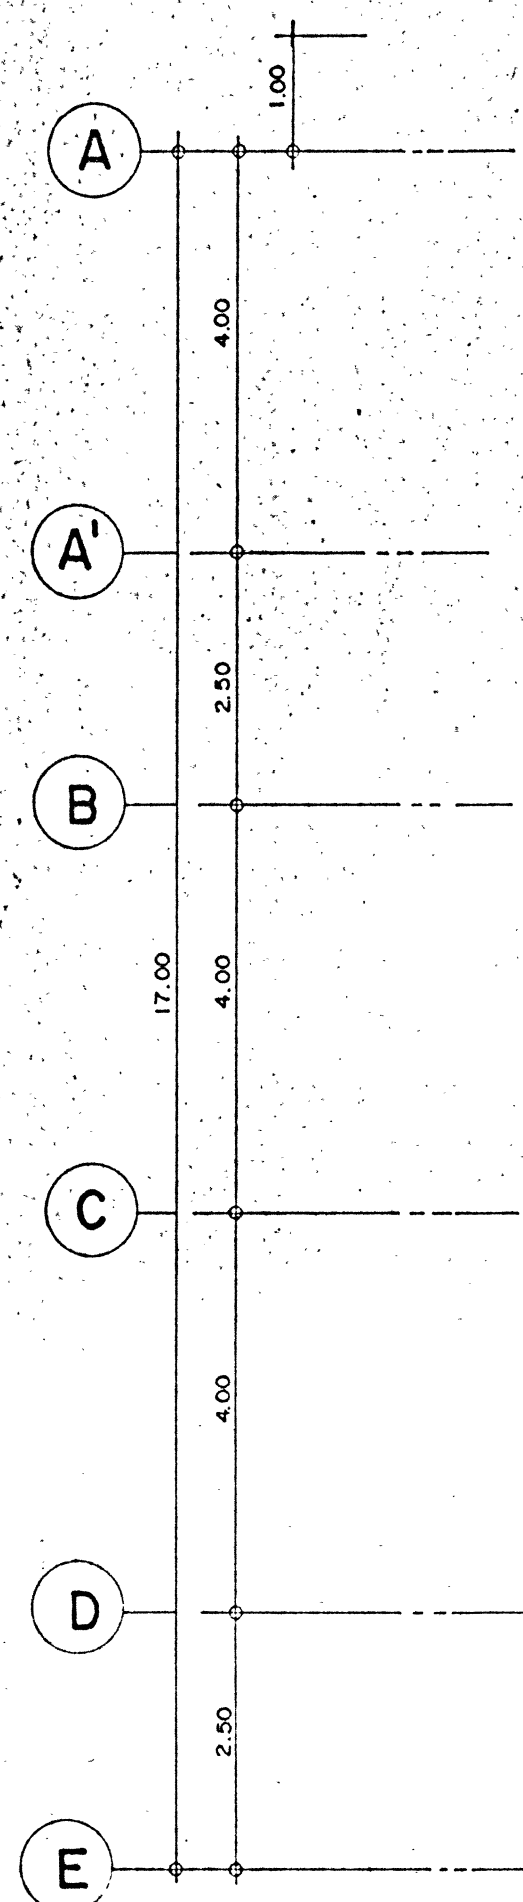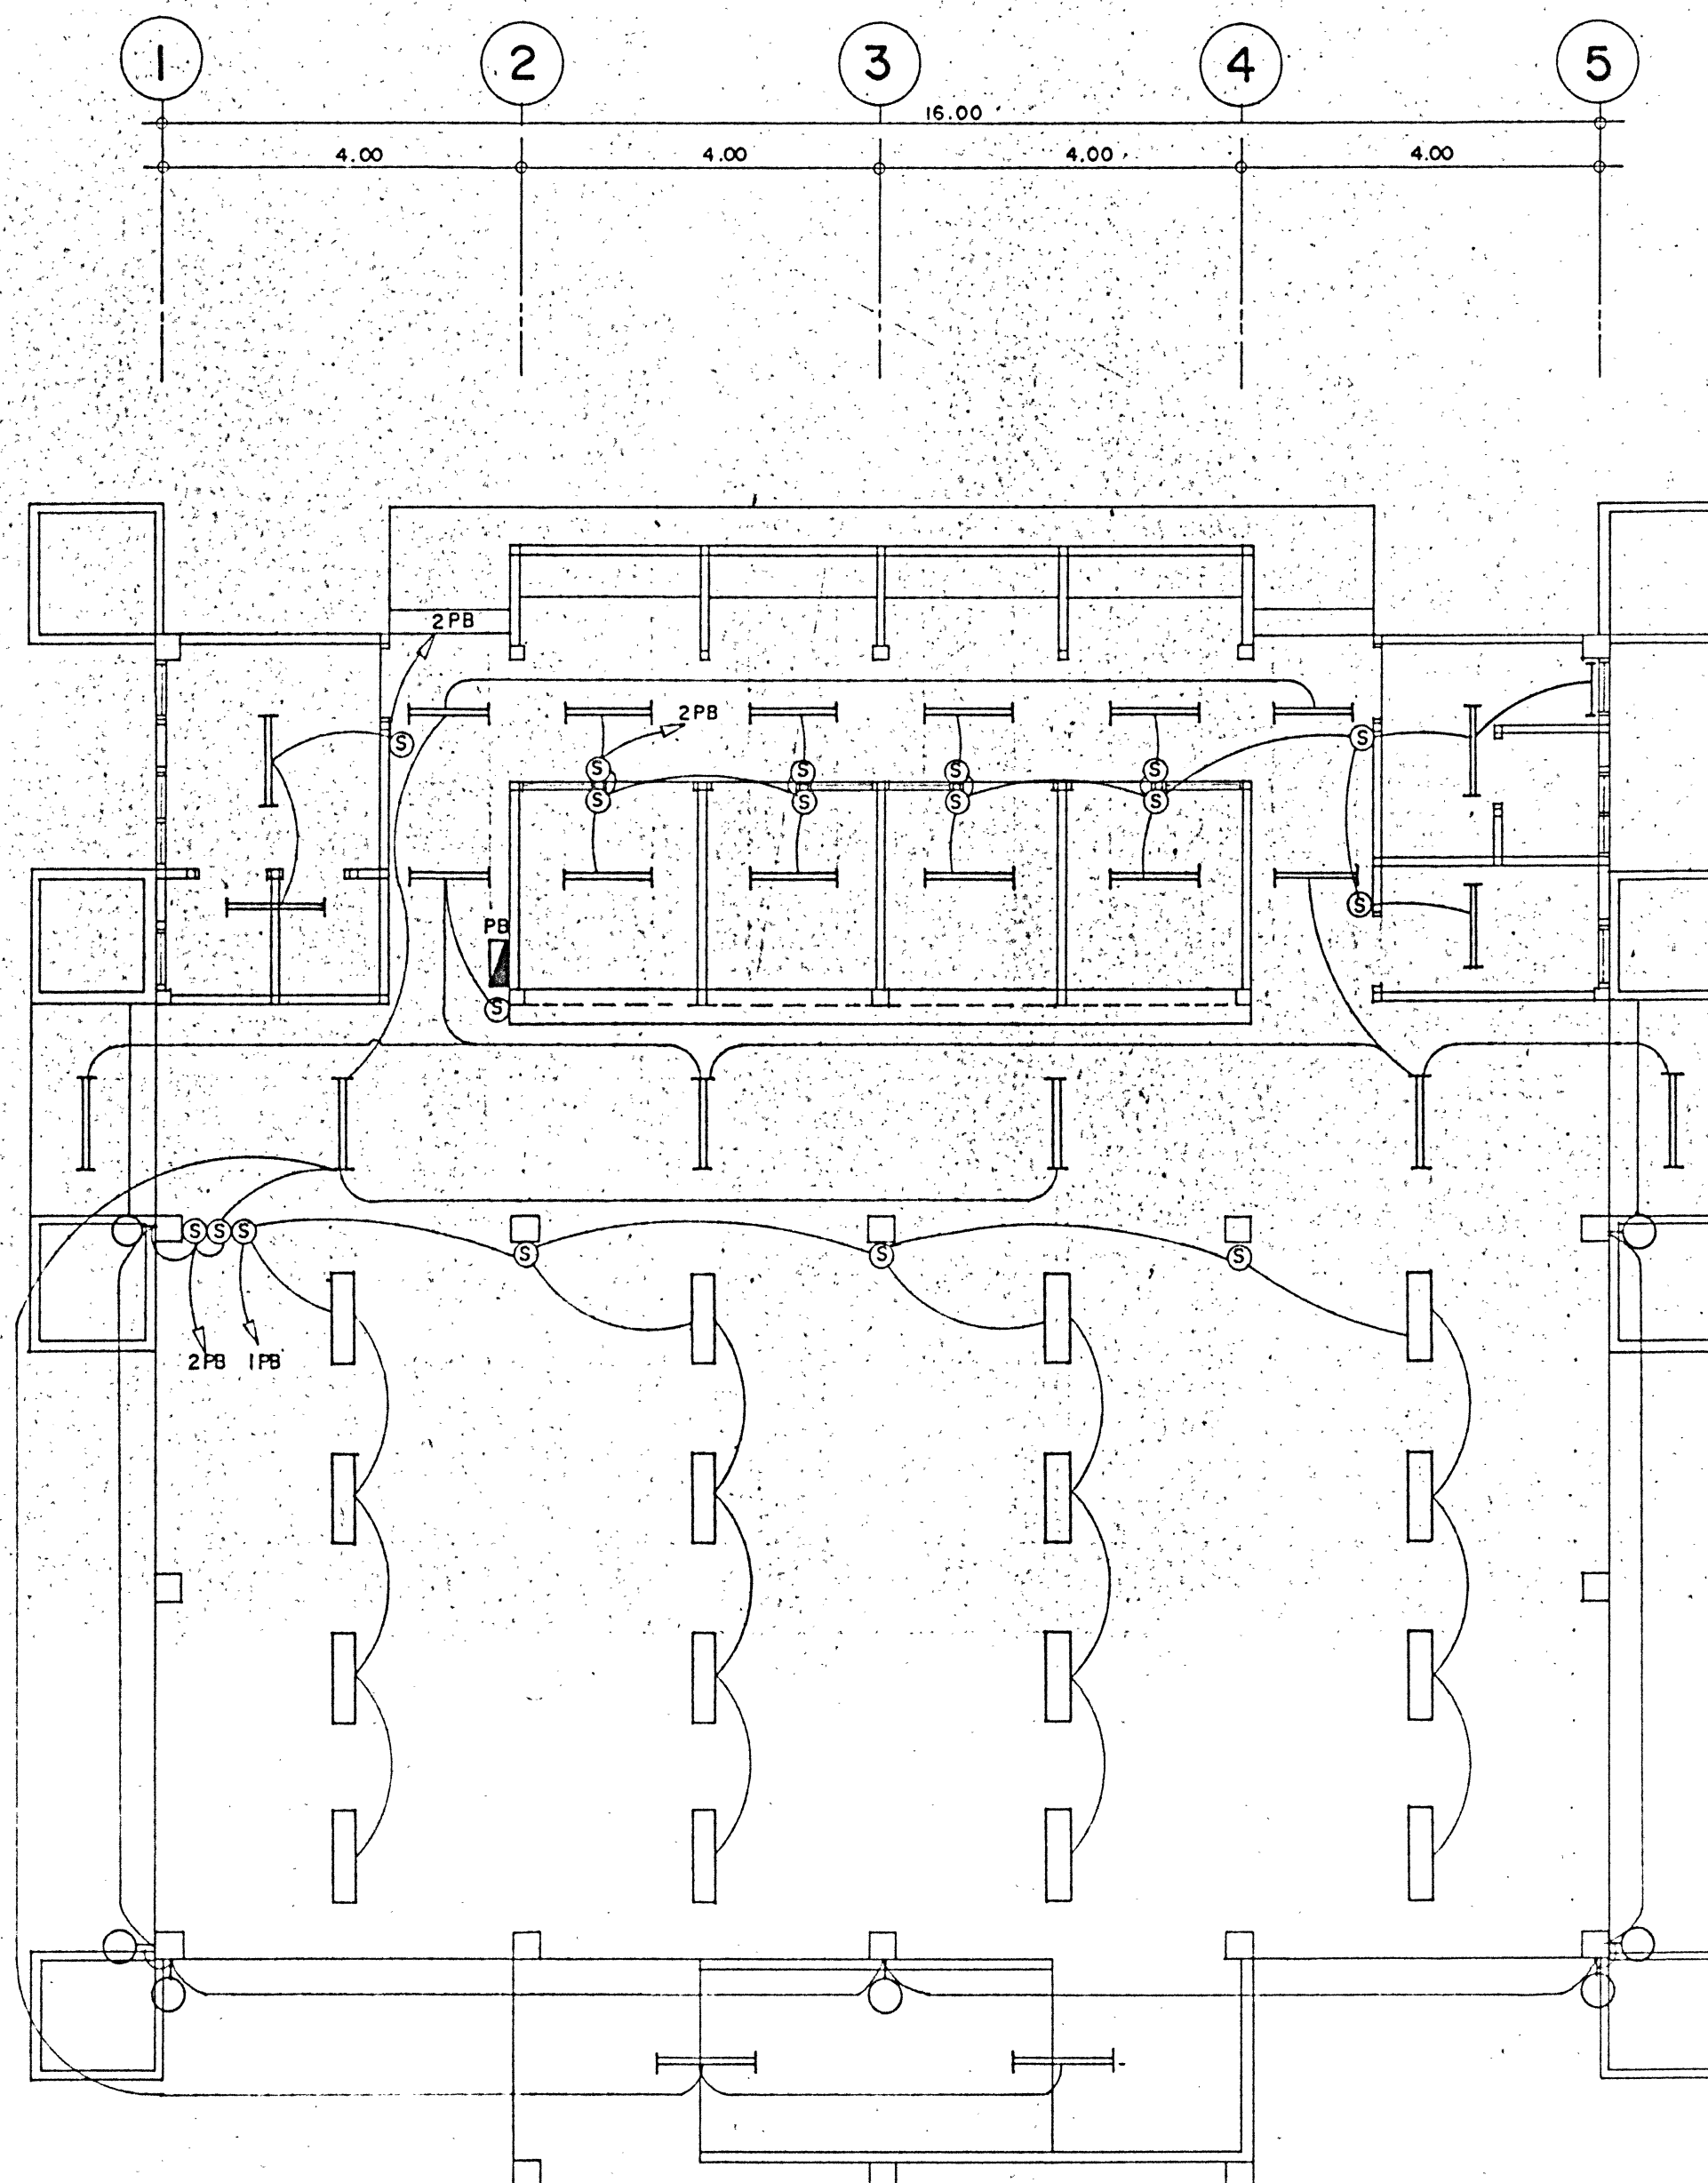

แปลนไฟฟ้าแสงสว่าง
มาตราส่วน 1:75

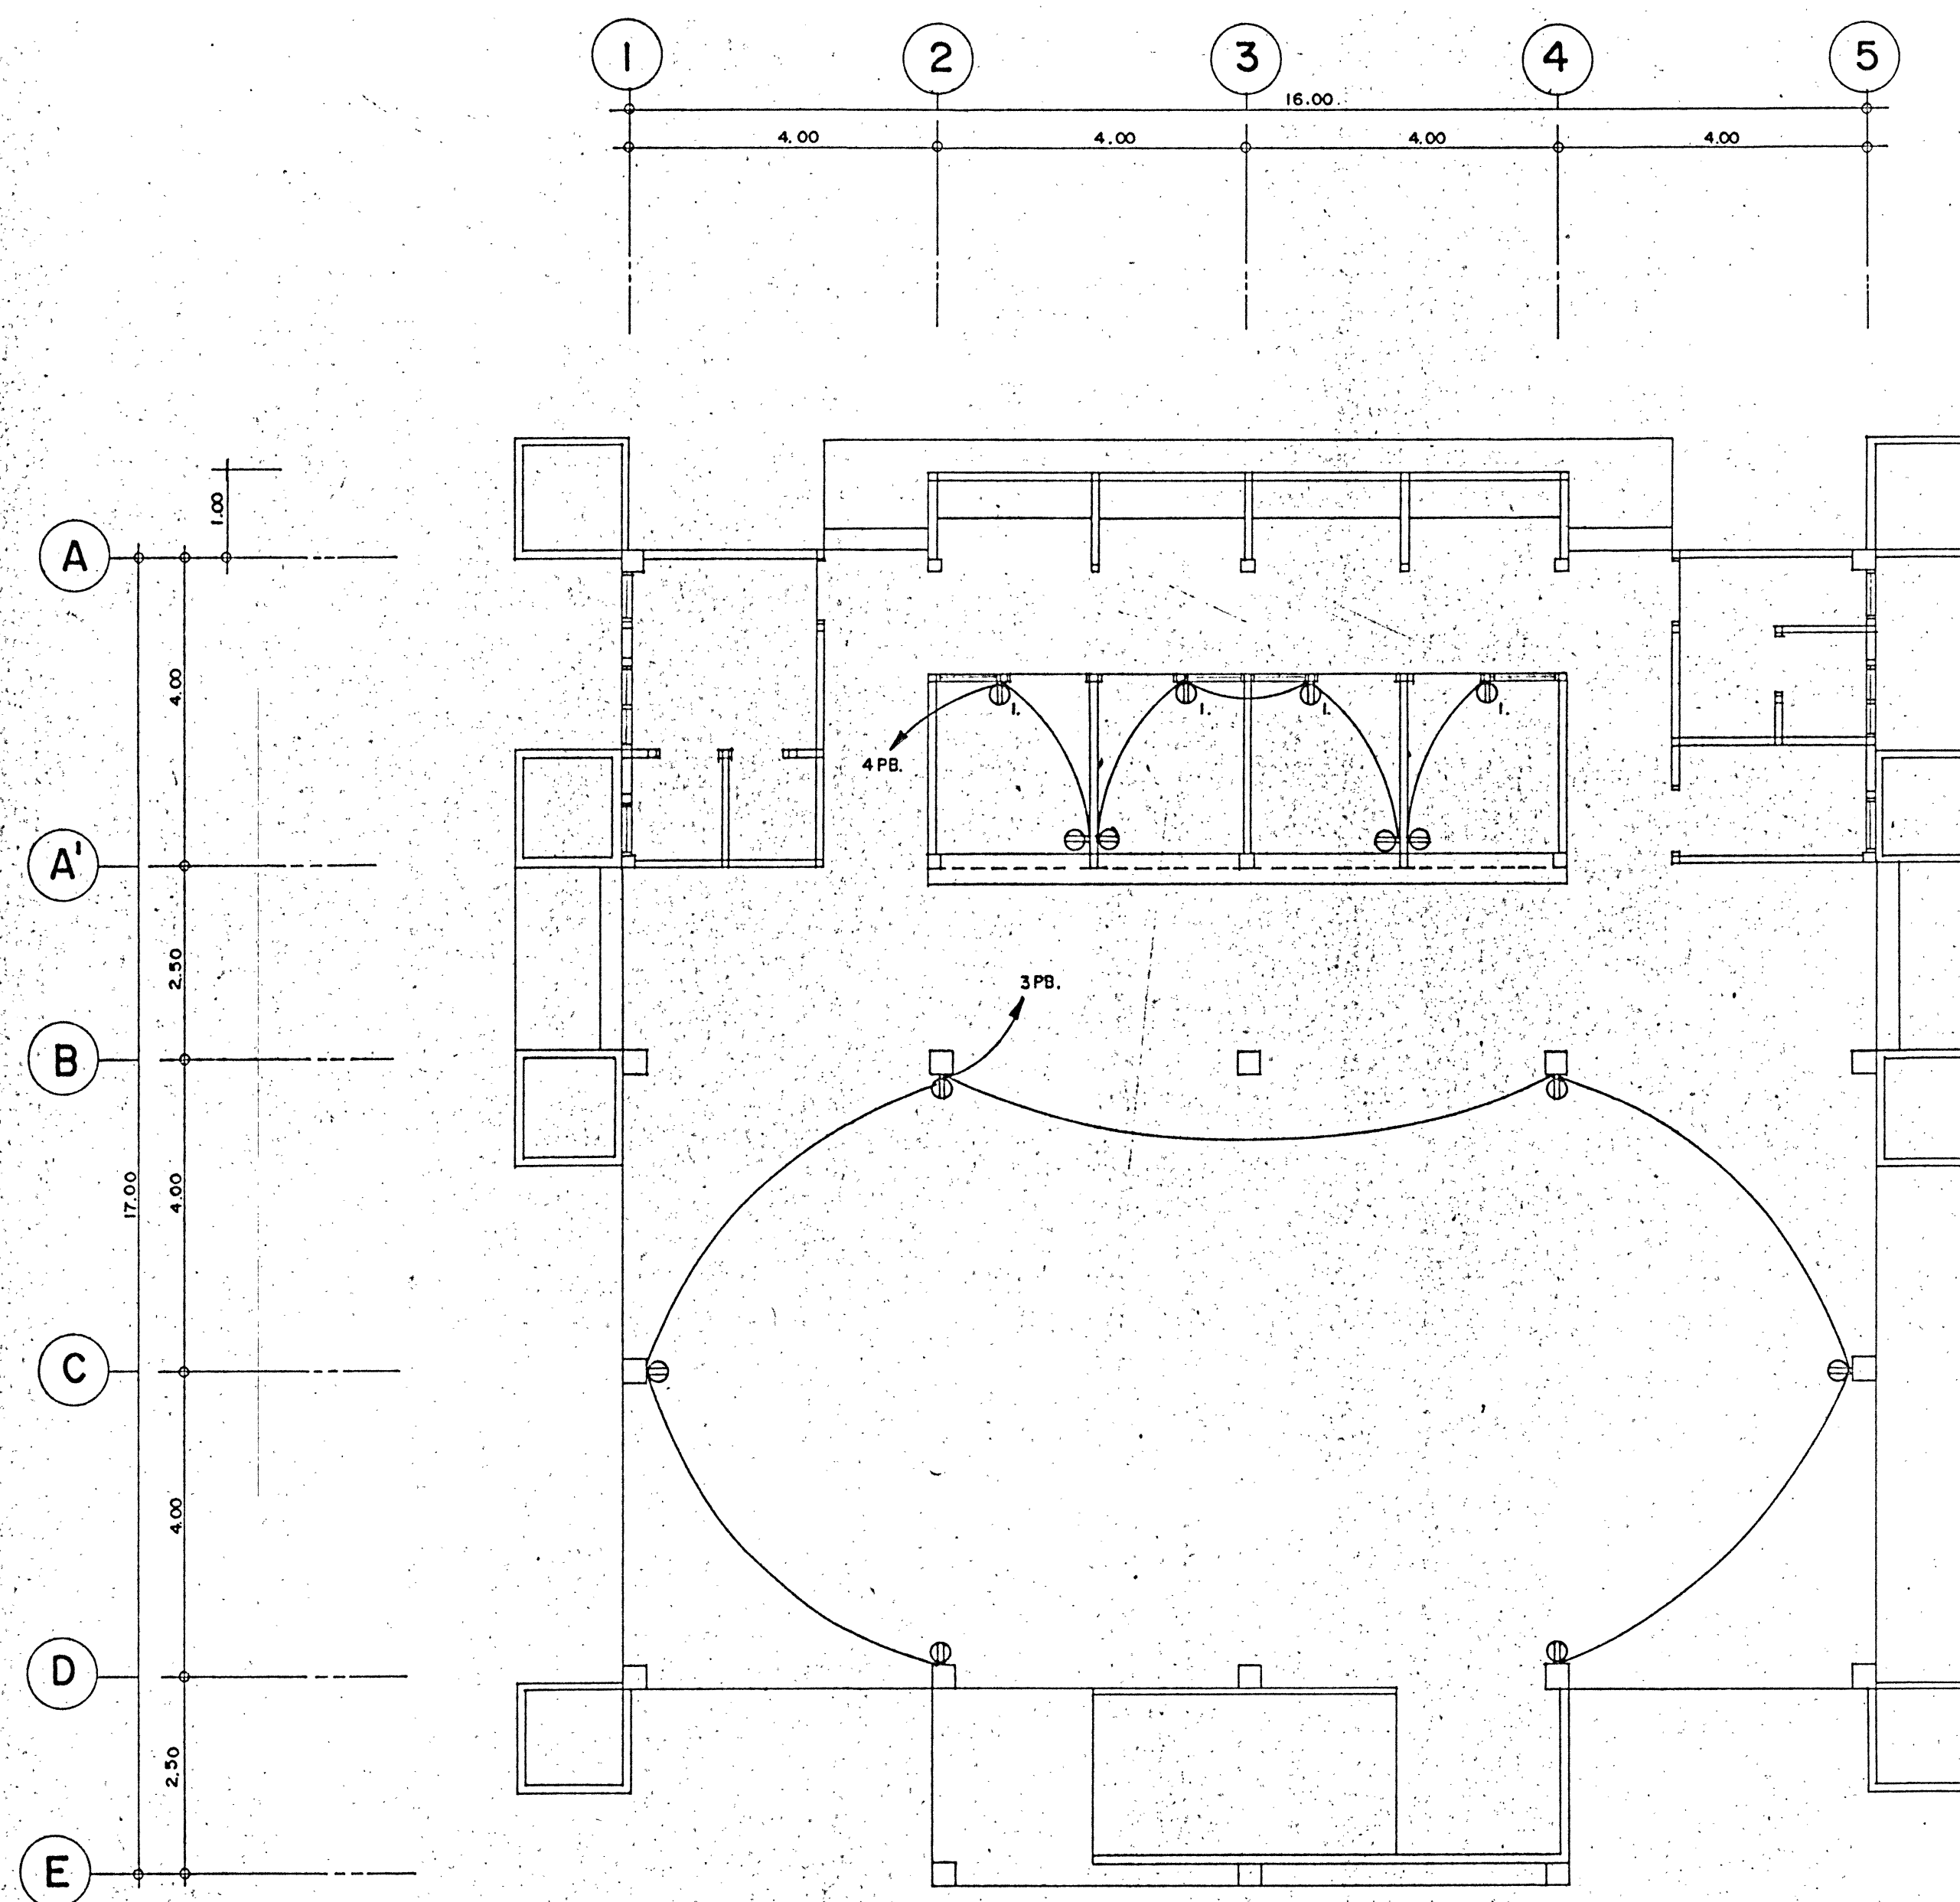

แปลนไฟฟ้ากำลัง
มาตราส่วน 1:75

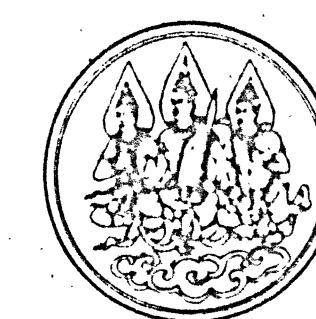

DESIGN & CONSTRUCTION DIVISION
DEPARTMENT OF SKILL DEVELOPMENT
MINISTRY OF LABOUR AND SOCIAL WELFARE
KINGDOM OF THAILAND

ARCHITECT
Mr. VICHAI THEERANUWATH
Mr. PRINYA NUANG-U-DOM

STRUCTURAL ENGINEER
Mr. SOMPONG BAROONPAN
Mr. BOONKONG THIPPUL

SANITARY ENGINEER
Mr. TORCHAYA NAMNGERN

ELECTRICAL ENGINEER
Mr. JAKARIN KETTO

MECHANICAL ENGINEER

DRAWN BY
THANAPOOM STUDIO
BANGBUATONG NONTABURI TEL. 920-8014

CHECKED
P. Namngern CHIEF ARCHITECT
T. Namngern CHIEF ENGINEER
T. Namngern DIRECTOR

APPROVED BY *[Signature]*
DIRECTOR GENERAL

PROJECT ๘๗๐.๕-๔๐
CAMBODIAN THAI SKILL
DEVELOPMENT CENTER


TITLE
แปลนไฟฟ้ากำลัง

DRAWING CODE C- 006/05

DRAWING NO. E- 04

TOTAL DRAWING 4 36

REVISION NO. DATE

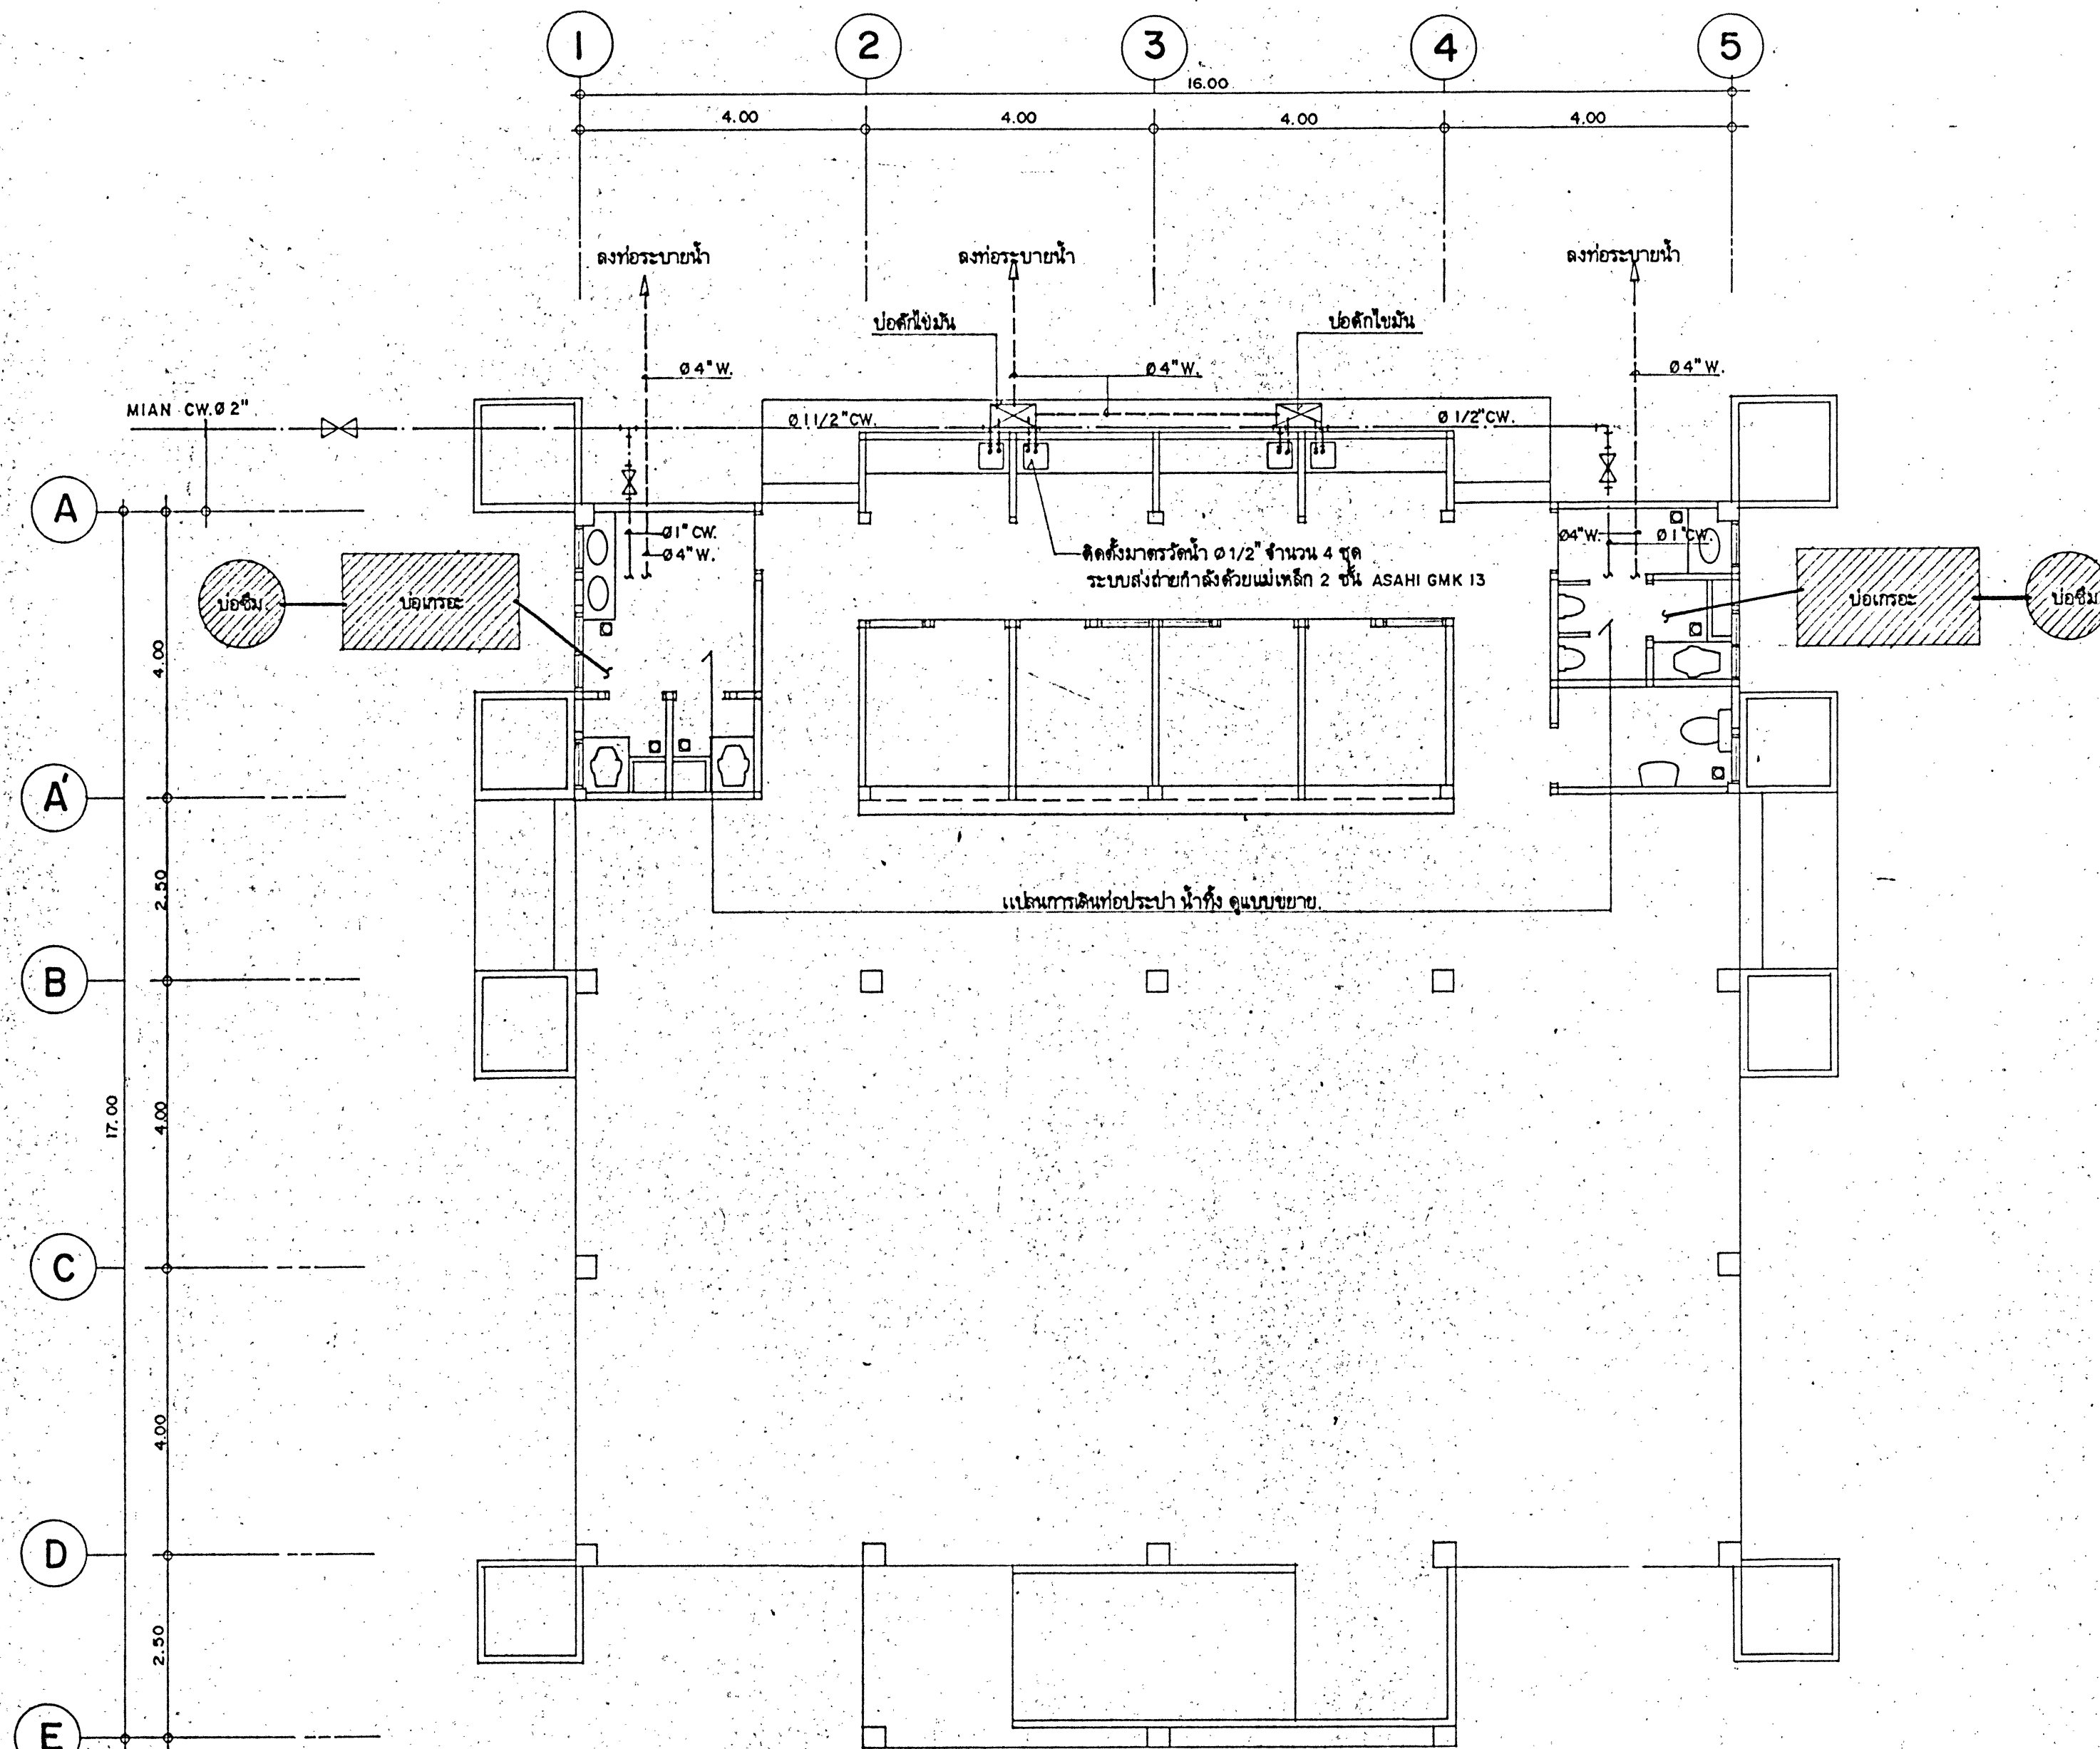

แปลนประปา-น้ำทั้งชั้นล่าง
มาตราส่วน 1:75



DESIGN & CONSTRUCTION DIVISION
DEPARTMENT OF SKILL DEVELOPMENT
MINISTRY OF LABOUR AND SOCIAL WELFARE
KINGDOM OF THAILAND

ARCHITECT

Mr. VICHA THEERANUWATH
Mr. PRINYA NUANG-U-DOM

STRUCTURAL ENGINEER

Mr. SOMPONG BAROONPAN
Mr. BOONKONG THIPPUL

SANITARY ENGINEER

Mr. TORCHAYA NAMGERN

ELECTRICAL ENGINEER

Mr. JAKARIN KETTO

MECHANICAL ENGINEER

DRAWN BY

THANAPOOM STUDIO
BANGBUATONG NONTABURI TEL. 920-8684

CHECKED

P. Nangudom CHIEF ARCHITECT
T. Namgera CHIEF ENGINEER
T. Namgera DIRECTOR

APPROVED BY

[Signature]
DIRECTOR GENERAL

PROJECT

อำนวยการ
CAMBODIAN THAI SKILL
DEVELOPMENT CENTER

TITLE


แปลนประปา น้ำทั้งชั้นล่าง

DRAWING CODE C-006/03

DRAWING NO. SN-01

TOTAL DRAWING 4 37

REVISION NO. DATE

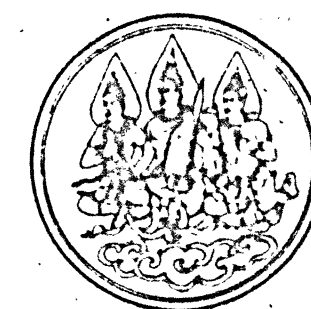

DESIGN & CONSTRUCTION DIVISION
DEPARTMENT OF SKILL DEVELOPMENT
MINISTRY OF LABOUR AND SOCIAL WELFARE
KINGDOM OF THAILAND

ARCHITECT

Mr. VICHA THEERANUWATH
Mr. PRINYA NUANG-U-DOM

STRUCTURAL ENGINEER

Mr. SOMPONG BAROONPAN
Mr. BOONKONG THIPPUL

SANITARY ENGINEER

Mr. TORNCAYA NAMNERN

ELECTRICAL ENGINEER

Mr. JAKARIN KETTO

MECHANICAL ENGINEER

DRAWN BY

THANAPOOM STUDIO
BANGBUATONG NONTABURI TEL. 920-2884

CHECKED

P. Nuangudom CHIEF ARCHITECT
T. Namgern CHIEF ENGINEER
T. Namgern DIRECTOR

APPROVED BY *[Signature]*
DIRECTOR GENERAL

PROJECT ๘๗๐.๖๓๔๐
CAMBODIAN THAI SKILL
DEVELOPMENT CENTER


TITLE
แปลนน้ำทิ้งหลังคา

DRAWING CODE C-006/D6

DRAWING NO. SN-02

TOTAL DRAWING 4 38

REVISION NO. DATE

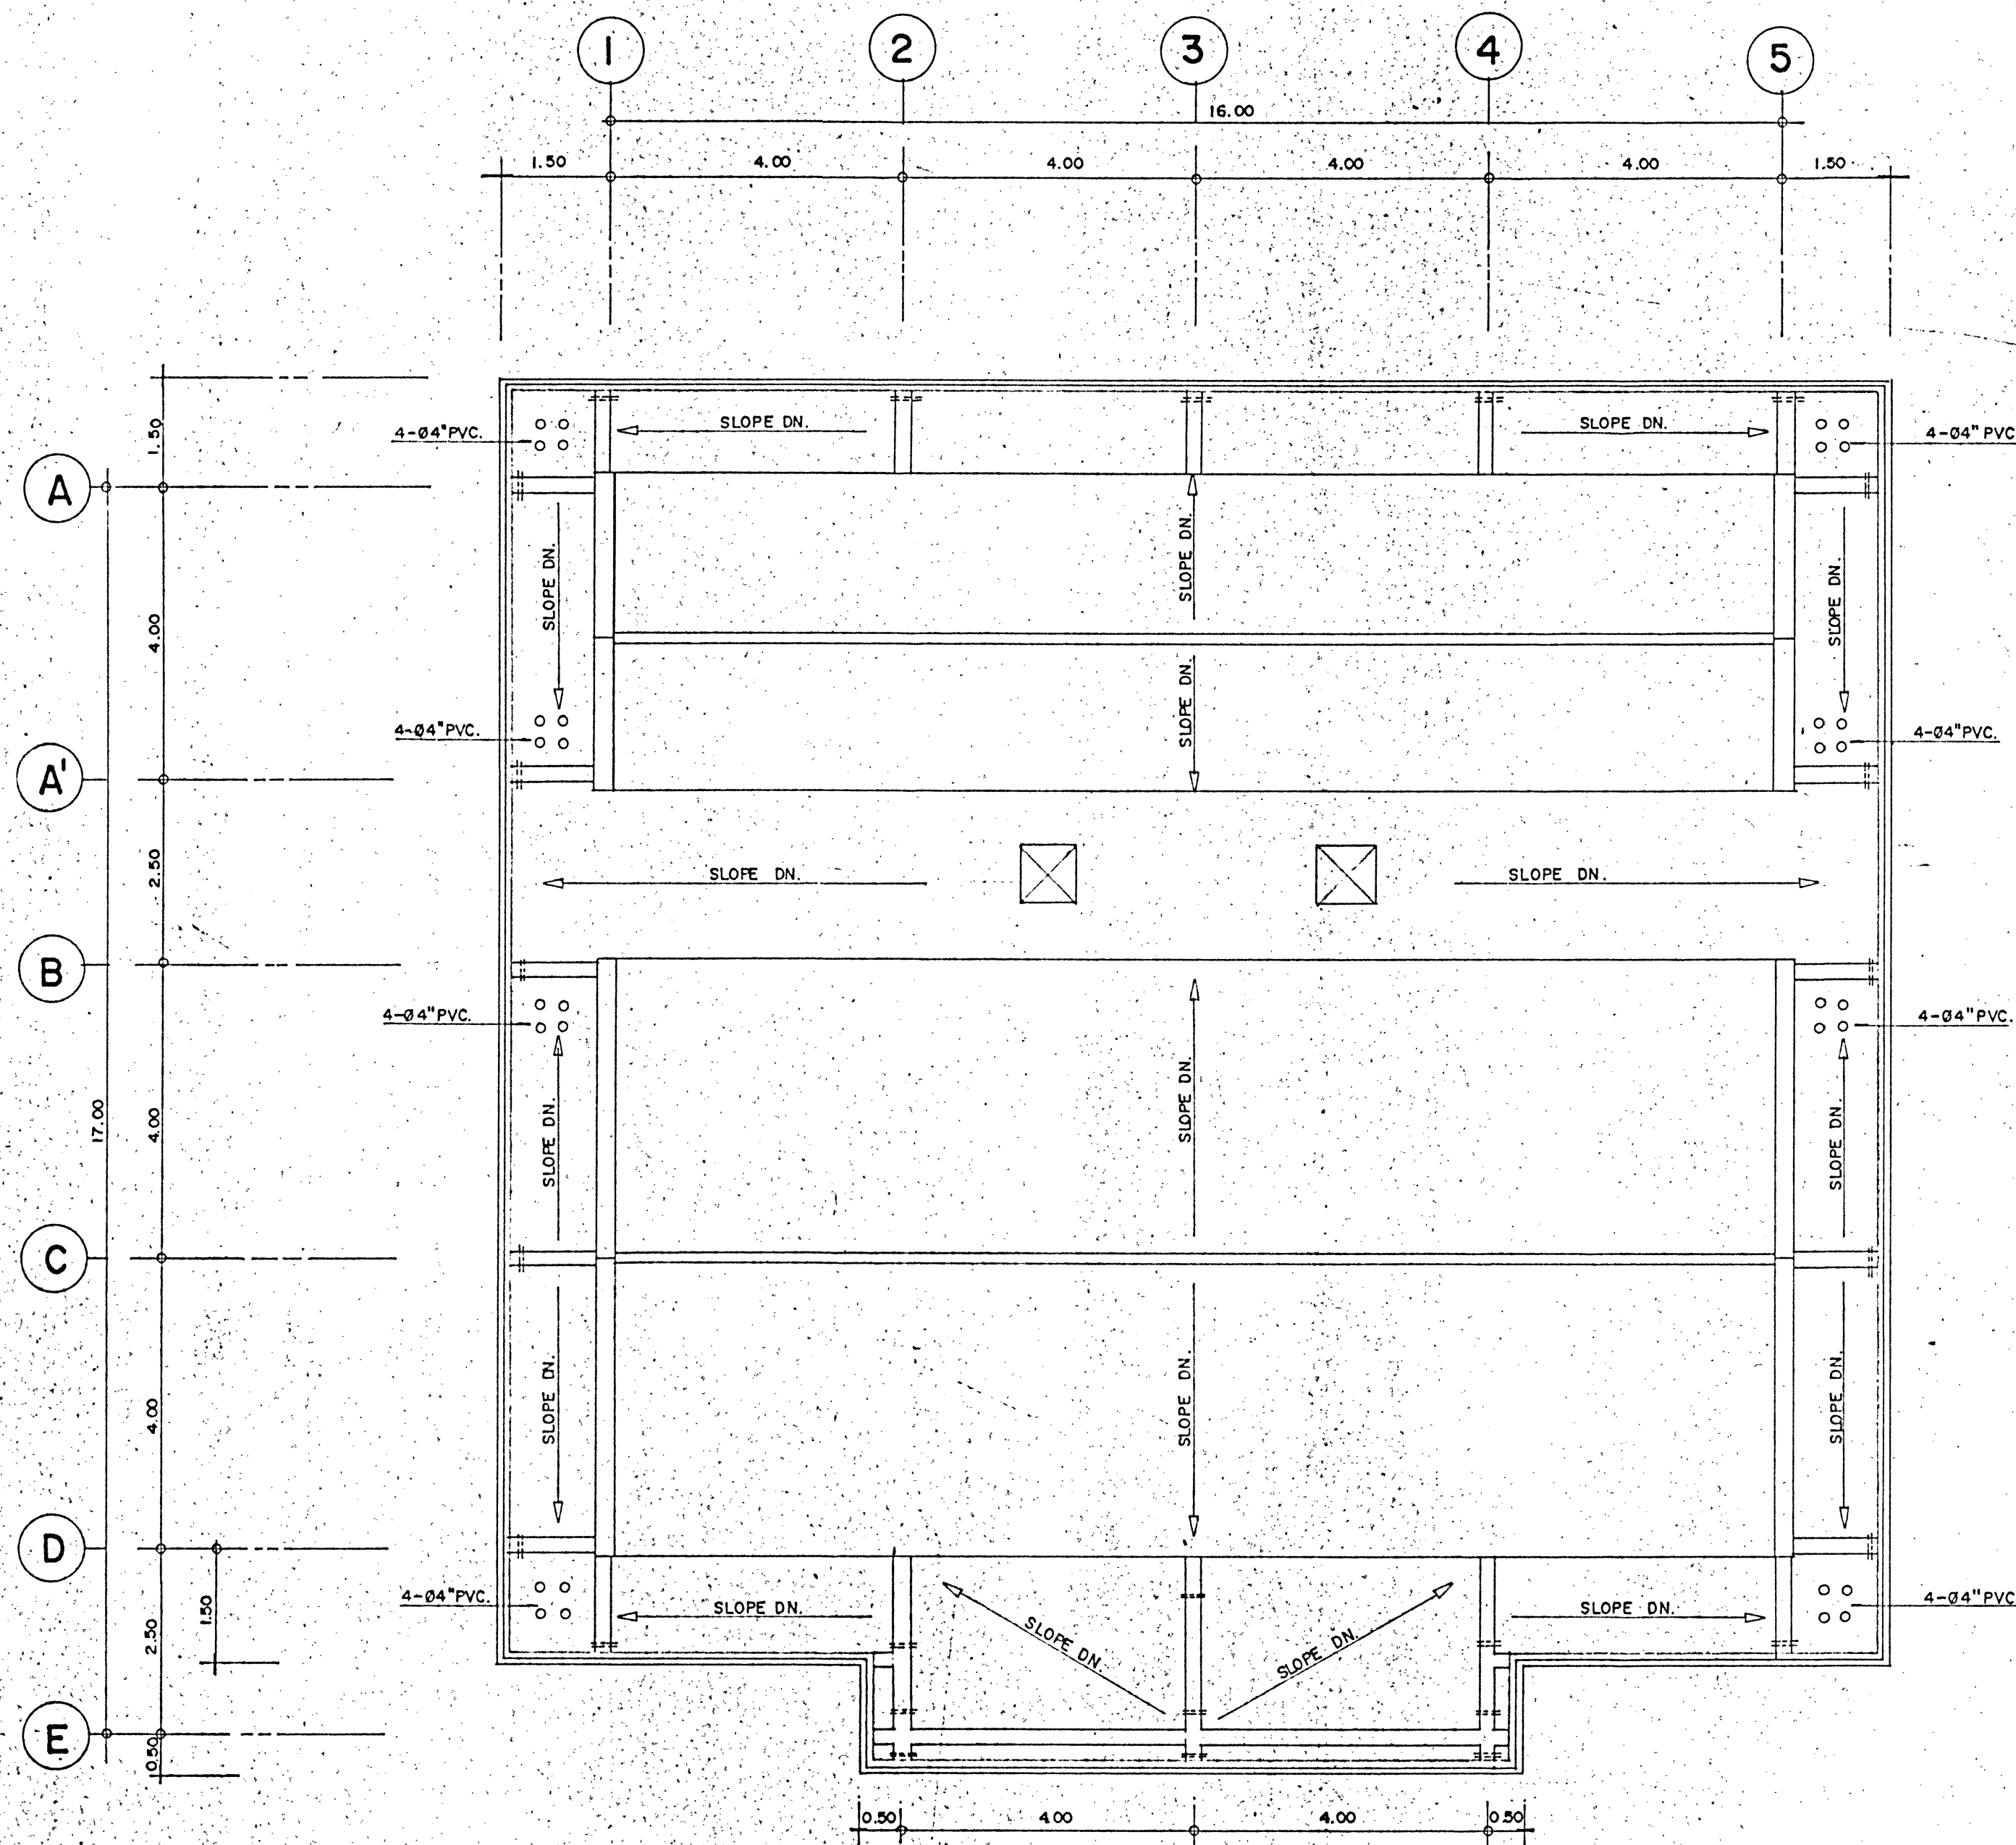

แปลนประปา - น้ำทิ้งหลังคา
มาตราส่วน 1:75

ตารางแสดงขนาด ป่ออุจจาระ ป่อน้ำใส ป่อซึม โดยเทียบอัตราคนใช้								
		ป่ออุจจาระ ป่อน้ำใส						
หมายเลข	จำนวนคนใช้	ขนาดป่ออุจจาระ ป่อน้ำใส หน่วยเป็นเมตร					ป่อน้ำใส	ป่อซึม
		GAL WORKING CAPACITY.	(A)	(B)	(C)	(D)	(E)	(F)
(1)	1 -- 4	325	1.25	0.75	0.45	1.05	0.90	1.00
(2)	5 -- 9	450	1.50	0.75	0.45	1.20	0.90	1.00
(3)	10 -- 14	720	2.10	1.05	0.45	1.20	1.05	1.10
(4)	15 -- 20	1000	2.40	1.20	0.45	1.20	1.20	1.25
(5)	21 -- 25	1250	2.70	1.35	0.45	1.23	1.35	1.25
(6)	26 -- 30	1400	2.85	1.40	0.55	1.35	1.40	1.50
(7)	31 -- 35	1720	3.00	1.50	0.55	1.40	1.50	1.50
(8)	36 -- 40	1950	3.15	1.58	0.55	1.43	1.53	1.80
(9)	41 -- 45	2175	3.30	1.65	0.55	1.45	1.65	1.80
(10)	46 -- 50	2400	3.45	1.73	0.55	1.50	1.78	1.80
(11)	51 -- 100	4800	4.00	2.00	0.65	2.00	2.00	2.00
หมายเหตุ	หมายเลข (1) (2) (3) ให้ถืออัตราเพิ่มเผื่อได้							
อาคารหลังนี้ใช้หมายเลข		(8) จำนวน 2 ชุด						



DESIGN & CONSTRUCTION DIVISION
DEPARTMENT OF SKILL DEVELOPMENT
MINISTRY OF LABOUR AND SOCIAL WELFARE
KINGDOM OF THAILAND

ARCHITECT

Mr. VICHAI THEERANUWATH
Mr. PRINYA NUANG-U-DOH

STRUCTURAL ENGINEER

Mr. SOMPONG BAROONPAN
Mr. BOONKONG THIPPUL

SANITARY ENGINEER

Mr. TORCHAYA HAMMERN

ELECTRICAL ENGINEER

Mr. JAKARIN KETTO

MECHANICAL ENGINEER

DRAWN BY

THANAPOOM STUDIO
BANGBUATONG MONTHABURI TEL. 920-8284

CHECKED

P. Namsan CHIEF ARCHITECT
T. Namsan CHIEF ENGINEER
T. Namsan DIRECTOR

APPROVED BY

DIRECTOR GENERAL

PROJECT

CAMBODIAN THAI SKILL
DEVELOPMENT CENTER

TITLE

ตารางขนาดป่อกระะ ป่อซึม

DRAWING CODE C-006/06

DRAWING NO. SN-04

TOTAL DRAWING 4 40

REVISION NO. DATE